
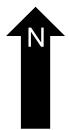
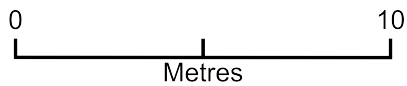


Site Plan - 10 Aldwick Place PO21 4AD

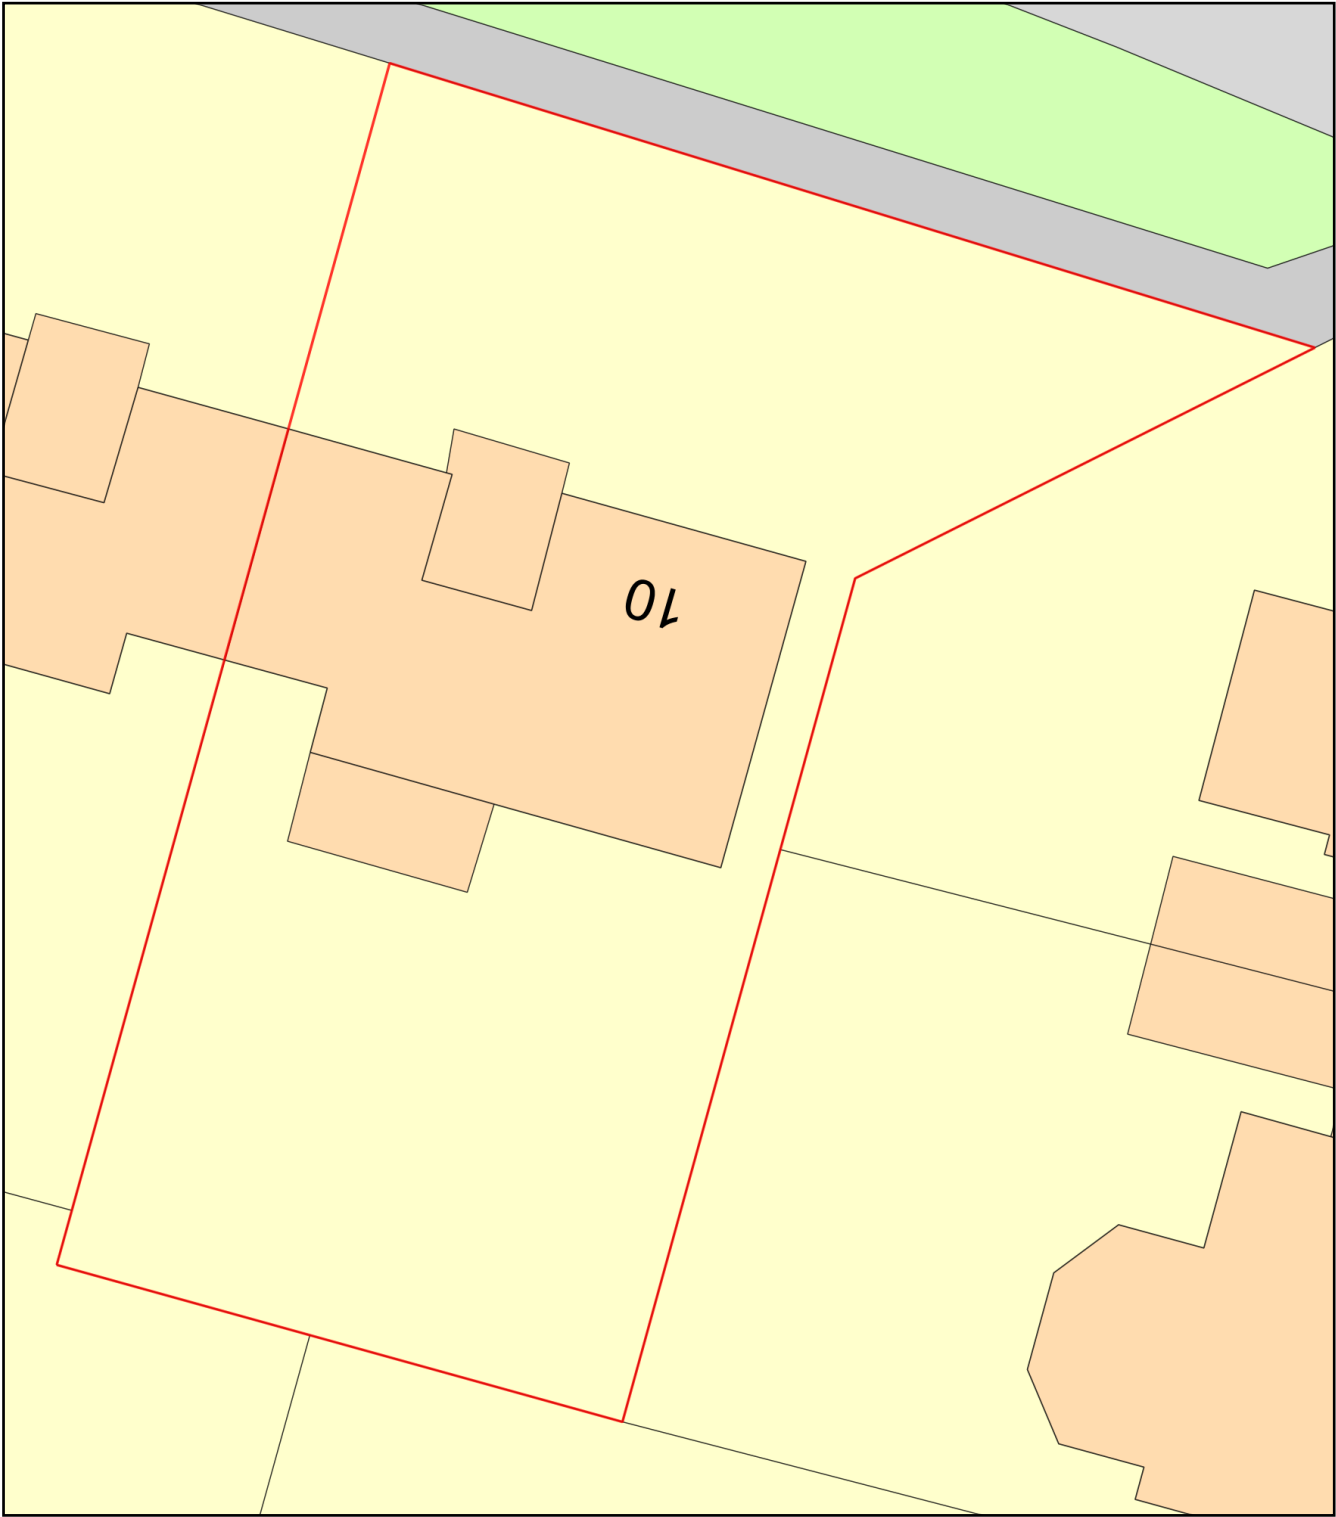

Plan Produced for: D A Tidman

Date Produced: 30 May 2022

Plan Reference Number: TQRQM22150132036404

Scale: 1:200 @ A4