




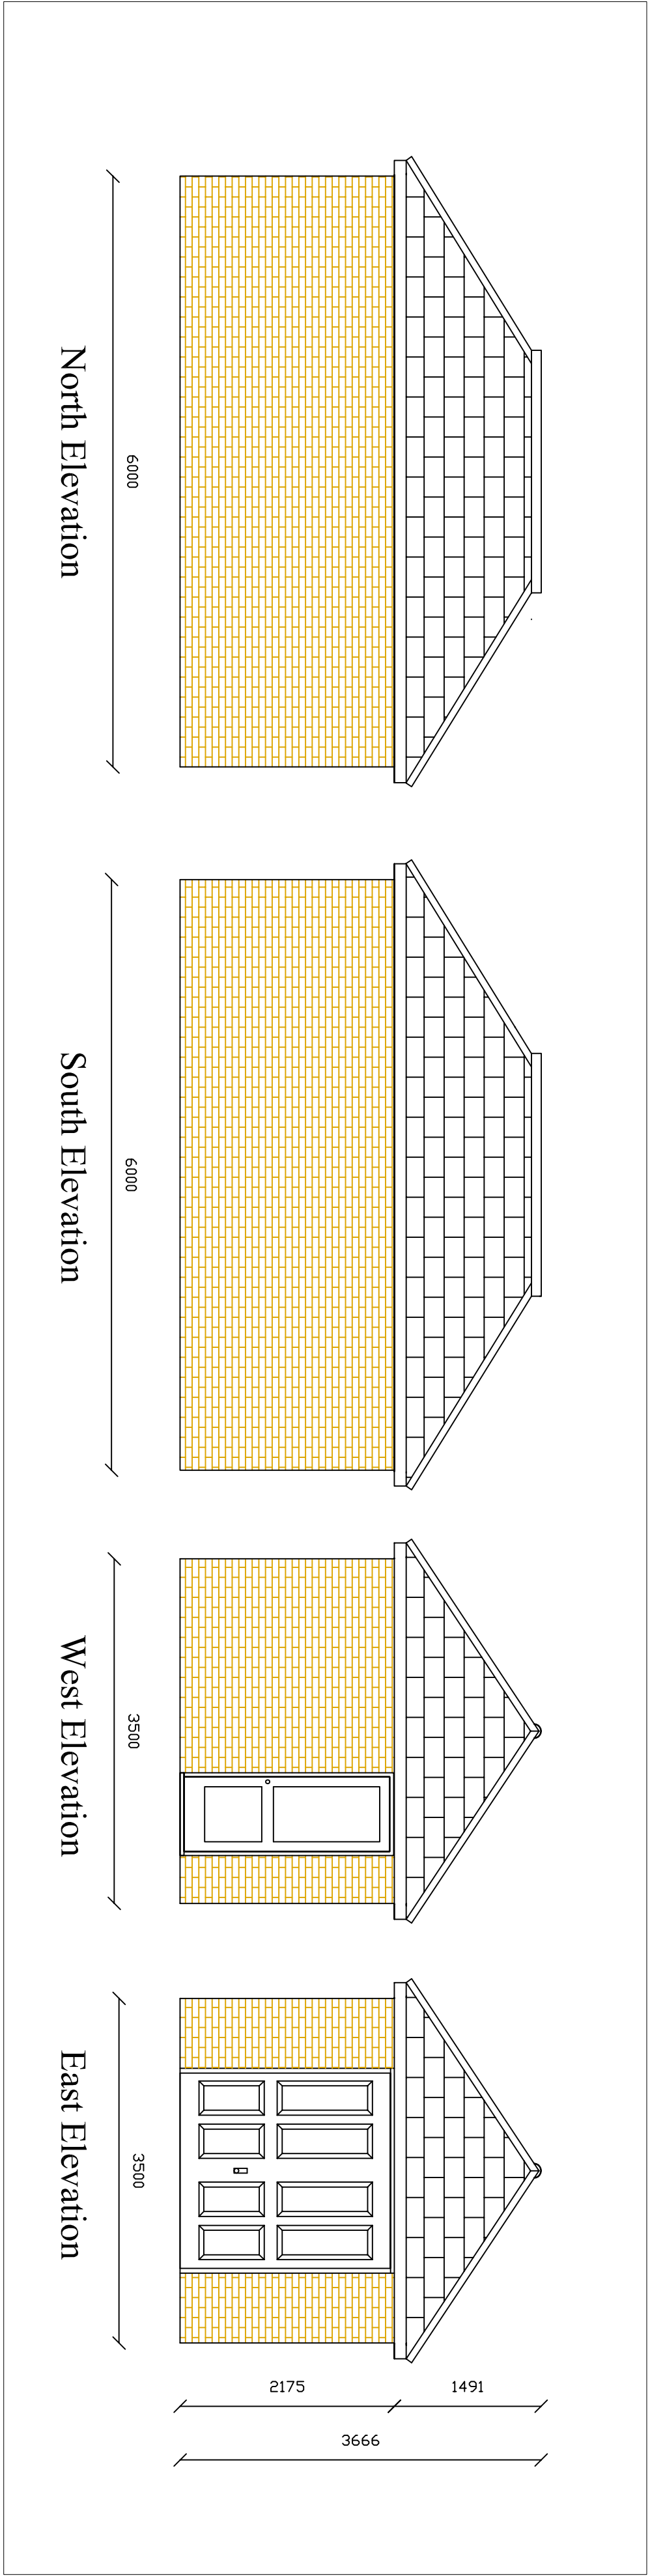


Elevations      Scale:      1:50 @ A1

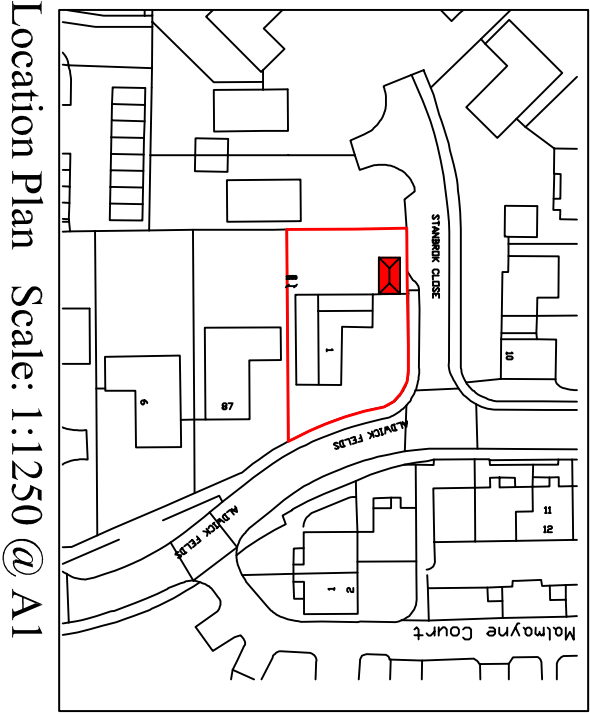

Location Plan   Scale: 1:1250 @ A1

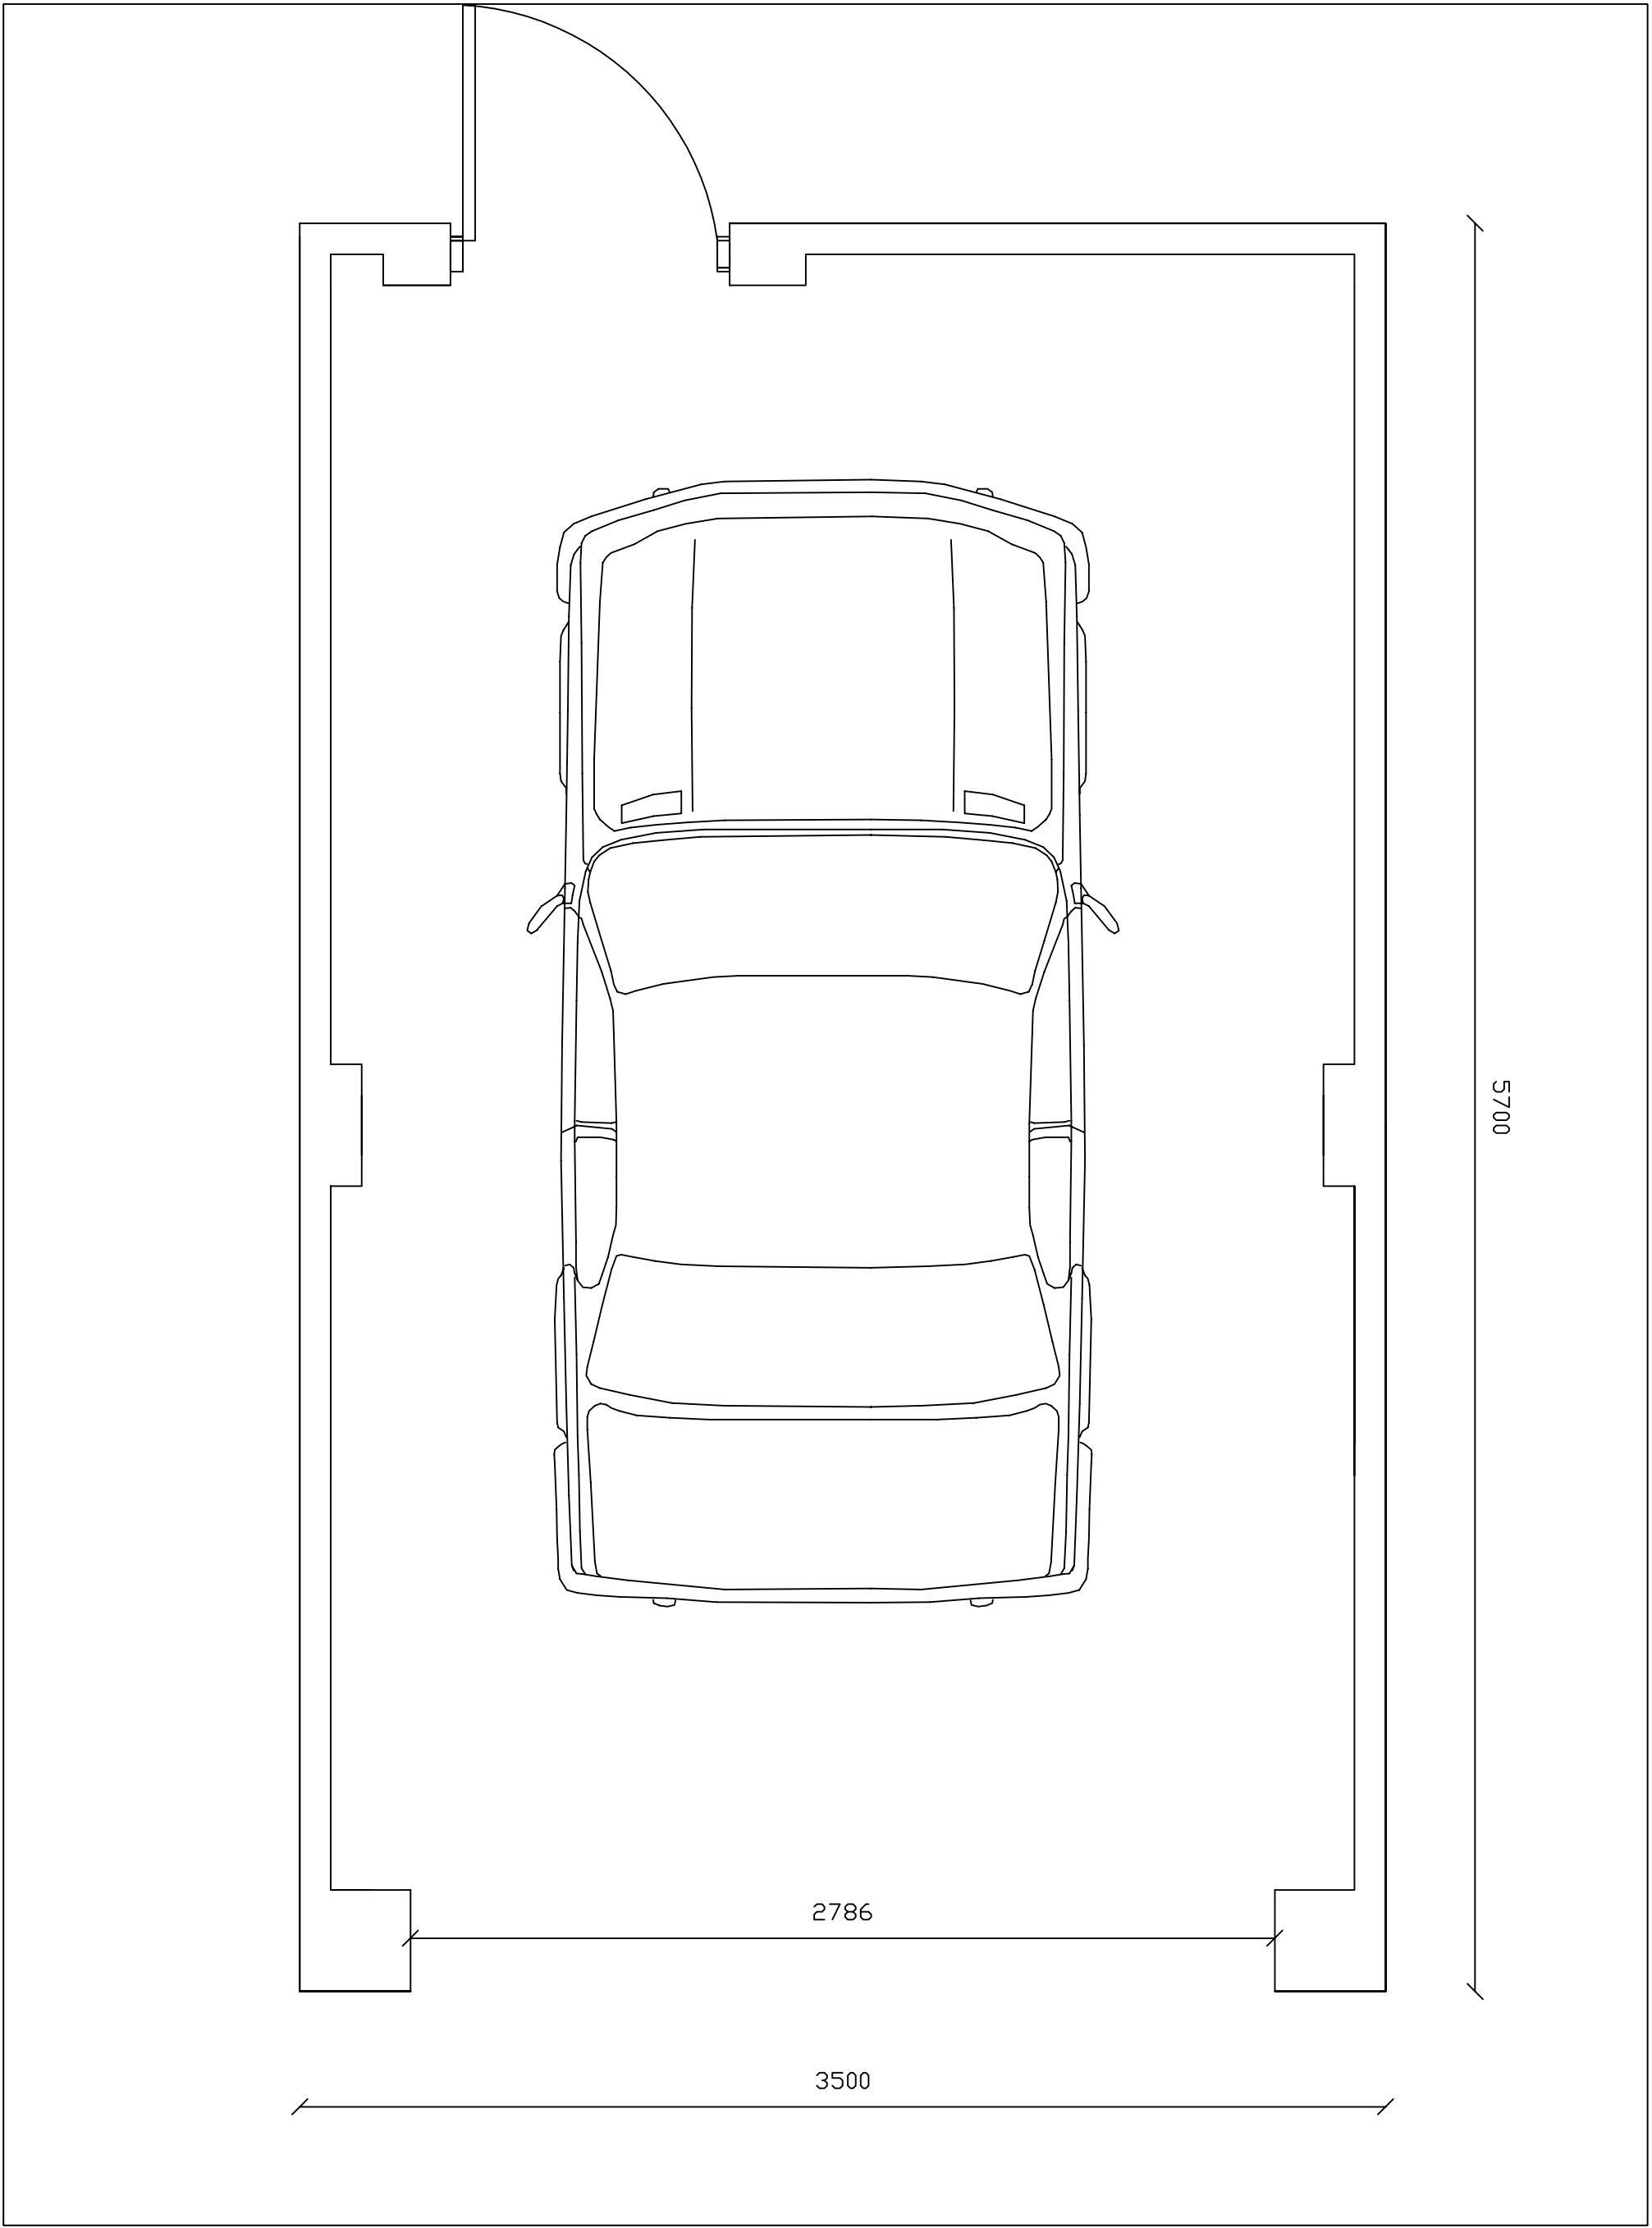

Proposed Floor Plan      Scale:      1:20 @ A1

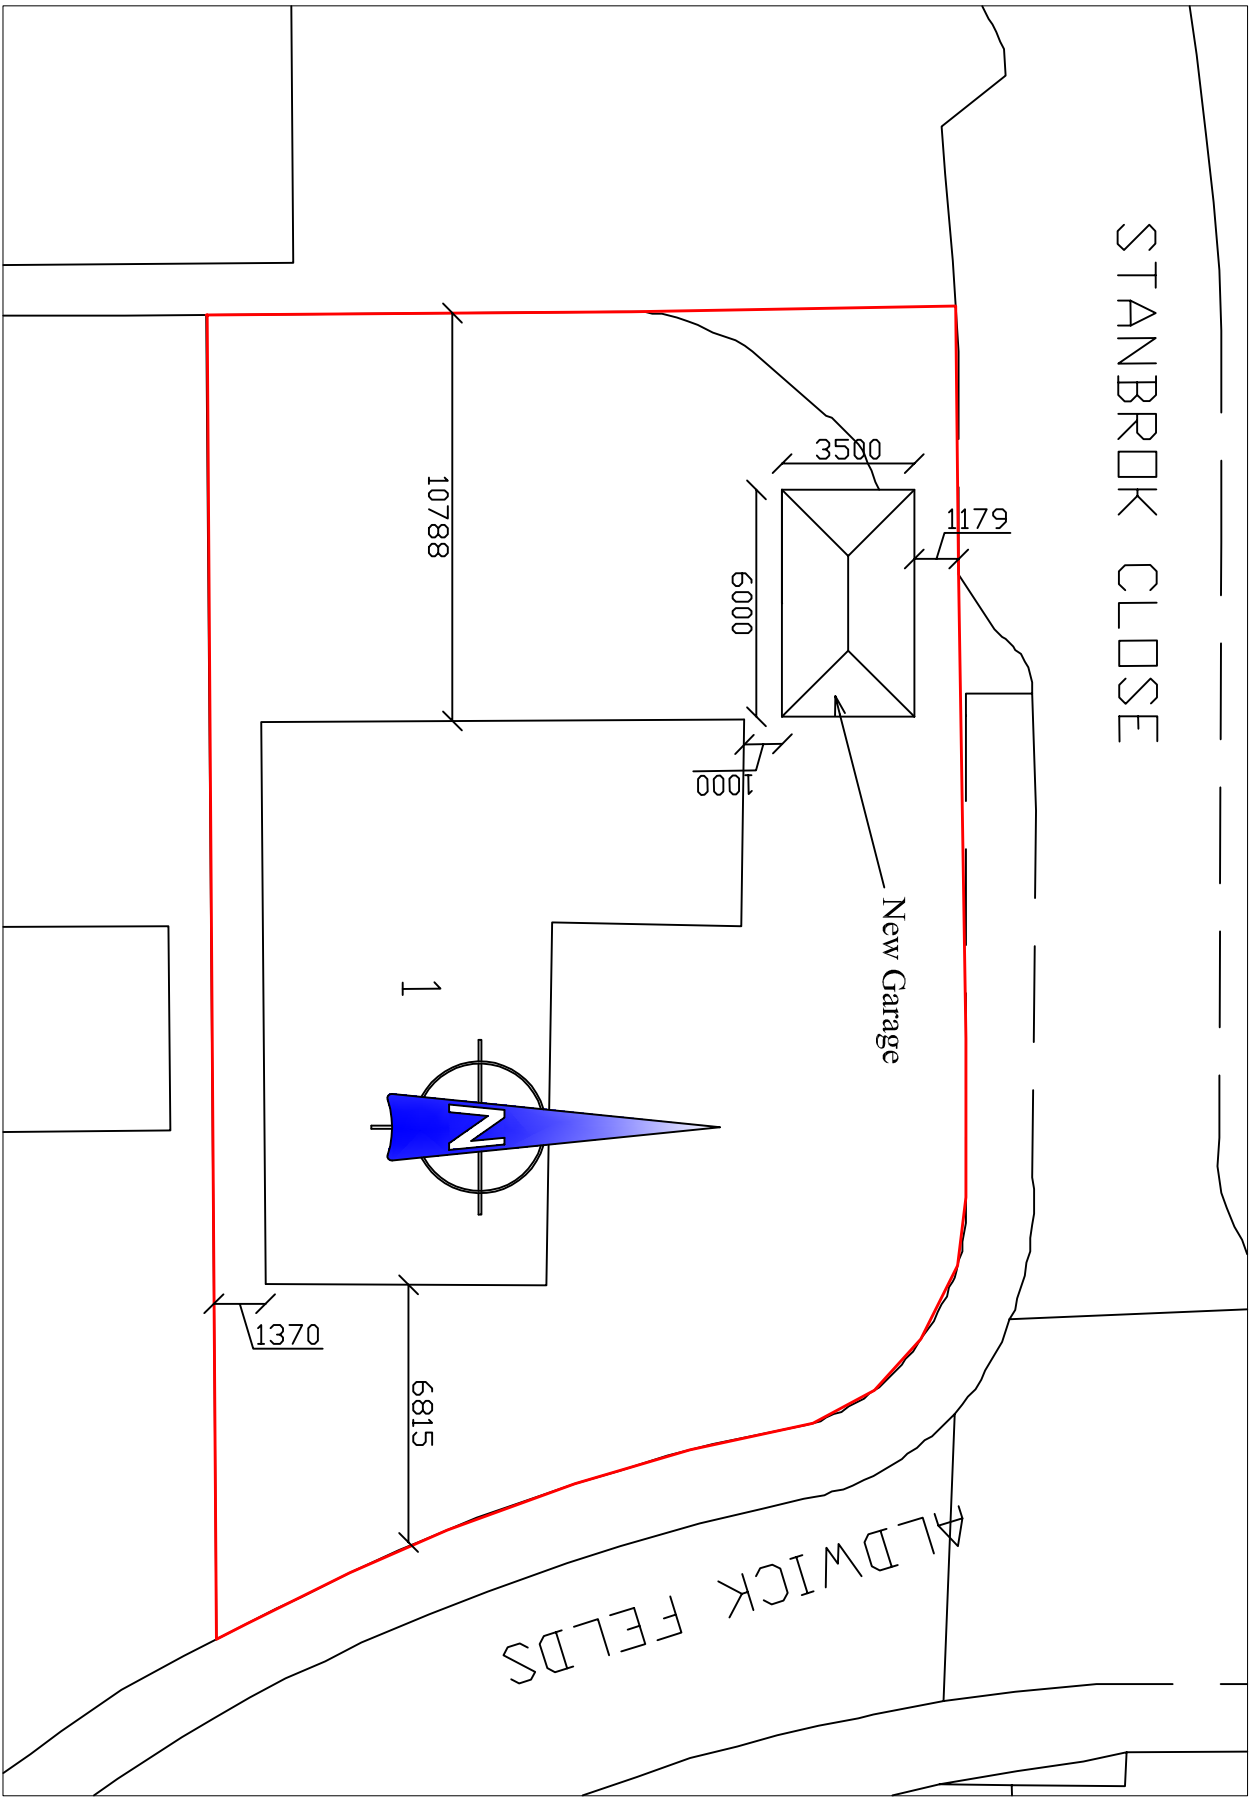

Block Plan      Scale:      1:200 @ A1

| Rev. | Amendments                        | Date     | Dwn. |
|------|-----------------------------------|----------|------|
| 1    | Increase width of garage by 500mm | 22-01-15 |      |
|      |                                   |          |      |
|      |                                   |          |      |
