


Householder Application for Planning Permission for works or extension to a dwelling. Town and Country Planning Act 1990


Publication of applications on planning authority websites.

Please note that the information provided on this application form and in supporting documents may be published on the Authority's website.
If you require any further clarification, please contact the Authority's planning department.

1. Applicant Name, Address and Contact Details

Title:	Mrs	First name:	SACHA	Surname:	CHURCHILL
Company name:					
Street address:	3 APPLE GROVE				Extension Number
	ALDWICK				
Town/City	BOGNOR REGIS				
County:	WEST SUSSEX				
Country:	UNITED KINGDOM				
Postcode:	PO21 4NB				
Are you an agent acting on behalf of the applicant?					
☒ Yes ☐ No					

2. Agent Name, Address and Contact Details

Title:	Mr	First Name:	BOB	Surname:	MOUSLEY
Company name:	BOB MOUSLEY ARCHITECTS				
Street address:	CEDAR FIELD				Extension Number
	FIVE ACRES				
	FUNTINGTON				
Town/City	CHICHESTER				
County:	WEST SUSSEX				
Country:	UNITED KINGDOM				
Postcode:	PO18 9LX				

3. Description of Proposed Works

Please describe the proposed works:

PROPOSED SINGLE STOREY REAR AND SIDE EXTENSION, NEW FRONT AND REAR DORMER WINDOWS AND INTERNAL ALTERATIONS TO THE HOUSE.

Has the work already been started without planning permission?

☐ Yes ☒ No

4. Site Address Details

Full postal address of the site (including full postcode where available)

House:	3	Suffix:	
House name:			
Street address:	Apple Grove		
Town/City:	Bognor Regis		
County:	West Sussex		
Postcode:	PO21 4NB		

Description of location or a grid reference
(must be completed if postcode is not known):

Easting:	489772
Northing:	98289

Description:

5. Pedestrian and Vehicle Access, Roads and Rights of Way

Is a new or altered vehicle access proposed to or from the public highway?

☐ Yes ☒ No

Is a new or altered pedestrian access proposed to or from the public highway?

☐ Yes ☒ No

Do the proposals require any diversions, extinguishment and/or creation of public rights of way?

☐ Yes ☒ No

6. Pre-application Advice

Has assistance or prior advice been sought from the local authority about this application?

☐ Yes ☒ No

7. Trees and Hedges

Are there any trees or hedges on your own property or on adjoining properties which are within falling distance of your proposed development?

☐ Yes ☒ No

Will any trees or hedges need to be removed or pruned in order to carry out your proposal?

☐ Yes ☒ No

8. Parking

Will the proposed works affect existing car parking arrangements?

☐ Yes ☒ No

9. Authority Employee/Member

With respect to the Authority, I am:

- (a) a member of staff
- (b) an elected member
- (c) related to a member of staff
- (d) related to an elected member

Do any of these statements apply to you?

☐ Yes ☒ No

10. Site Visit

Can the site be seen from a public road, public footpath, bridleway or other public land?

☒ Yes ☐ No

If the planning authority needs to make an appointment to carry out a site visit, whom should they contact? (Please select only one)

☐ The agent ☒ The applicant ☐ Other person

11. Materials

Please state what materials (including type, colour and name) are to be used externally (if applicable):

Walls - description:

Description of *existing* materials and finishes:

BRICK WALLS

Description of *proposed* materials and finishes:

BRICK WALLS TO MATCH EXISTING AND WEATHERBOARDING ON ROOF LEVEL (FIRST FLOOR LEVEL).

Roof - description:

Description of *existing* materials and finishes:

CONCRETE ROOF TILES AND FLAT ROOF.

Description of *proposed* materials and finishes:

CONCRETE ROOF TILES TO MATCH EXISTING (AS EXISTING) AND FLAT ROOF.

11. (Materials continued)

Windows - description:

Description of *existing* materials and finishes:

WHITE U-PVC WINDOWS.

Description of *proposed* materials and finishes:

WHITE U-PVC WINDOWS TO MATCH EXISTING.

Doors - description:

Description of *existing* materials and finishes:

WHITE U-PVC DOORS.

Description of *proposed* materials and finishes:

DOORS TO MATCH EXISTING/ TBC.

Boundary treatments - description:

Description of *existing* materials and finishes:

TIMBER FENCE PANELS AND BRICK WALLS.

Description of *proposed* materials and finishes:

AS EXISTING/ TO MATCH EXISTING.

Vehicle access and hard standing - description:

Description of *existing* materials and finishes:

N.A. / TO MATCH EXISTING.

Description of *proposed* materials and finishes:

N.A. / TO MATCH EXISTING.

Lighting - add description

Description of *existing* materials and finishes:

CEILING LIGHTS AND WALL LIGHTS.

Description of *proposed* materials and finishes:

LV DOWN LIGHTS AND WALL LIGHTS / TBC.

Are you supplying additional information on submitted plan(s)/drawing(s)/design and access statement?

☒ Yes ☐ No

If Yes, please state references for the plan(s)/drawing(s)/design and access statement:

EXISTING PLANS AND ELEVATIONS (DWG. NO.: BD494 EP01-1,2/ EE01-1,2,3,4)
PROPOSED PLANS AND ELEVATIONS (DWG. NO.: BD494 PP01-1,2/ PE01-1,2,3,4)
PROPOSED AND EXISTING ROOF PLANS (DWG. NO.: BD494 EP01-3 / PP01-3)
BLOCK PLAN / SITE PLAN TO SCALE 1:500 (DWG. NO.: BP01)
LOCATION PLAN TO SCALE 1:1250 (DWG. NO.: LP01)

12. Certificates (Certificate A)

Certificate of Ownership - Certificate A

Town and Country Planning (Development Management Procedure) (England) Order 2010 Certificate under Article 12

I certify/The applicant certifies that on the day 21 days before the date of this application nobody except myself/ the applicant was the owner (owner is a person with a freehold interest or leasehold interest with at least 7 years left to run) of any part of the land or building to which the application relates.

Title: First name: Surname:

Person role: Declaration date: ☒ Declaration made

12. Certificates (Agricultural Land Declaration)

Agricultural Land Declaration

Town and Country Planning (Development Management Procedure) (England) Order 2010 Certificate under Article 12

Agricultural Land Declaration - You Must Complete Either A or B

(A) None of the land to which the application relates is, or is part of an agricultural holding.

(B) I have/The applicant has given the requisite notice to every person other than myself/the applicant who, on the day 21 days before the date of this application, was a tenant of an agricultural holding on all or part of the land to which this application relates, as listed below:

If any part of the land is an agricultural holding, of which the applicant is the sole tenant, the applicant should complete part (B) of the form by writing 'sole tenant - not applicable' in the first column of the table below

Title: First Name: Surname:

Person role: Declaration date: ☒ Declaration Made

13. Declaration

I/we hereby apply for planning permission/consent as described in this form and the accompanying plans/drawings and additional information. I/we confirm that, to the best of my/our knowledge, any facts stated are true and accurate and any opinions given are the genuine opinions of the person(s) giving them.

☒ Date