


127 Aldwick Road, Bognor Regis, PO21 2NY

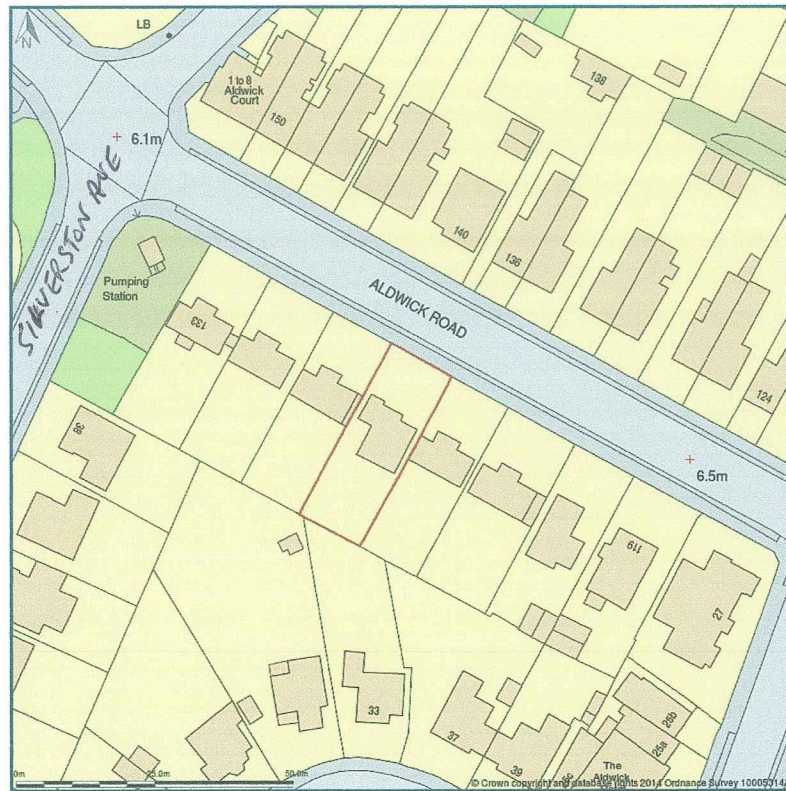


Site Plan shows area bounded by: 492324.17601875,98854.18383125 492465.59741875,98995.60523125 (at a scale of 1:1250) The representation of a road, track or path is no evidence of a right of way. The representation of features as lines is no evidence of a property boundary.

Produced on 28th Aug 2014 from the Ordnance Survey National Geographic Database and incorporating surveyed revision available at this date. Reproduction in whole or part is prohibited without the prior permission of Ordnance Survey. © Crown copyright 2014. Supplied by buyaplan.co.uk a licensed Ordnance Survey partner (100053143). Unique plan reference: #00046484-4E6D24

Ordnance Survey and the OS Symbol are registered trademarks of Ordnance Survey, the national mapping agency of Great Britain. Buy A Plan logo, pdf design and the buyaplan.co.uk website are Copyright © Pass Inc Ltd 2014

B

127 Aldwick Road, Bognor Regis, PO21 2NY

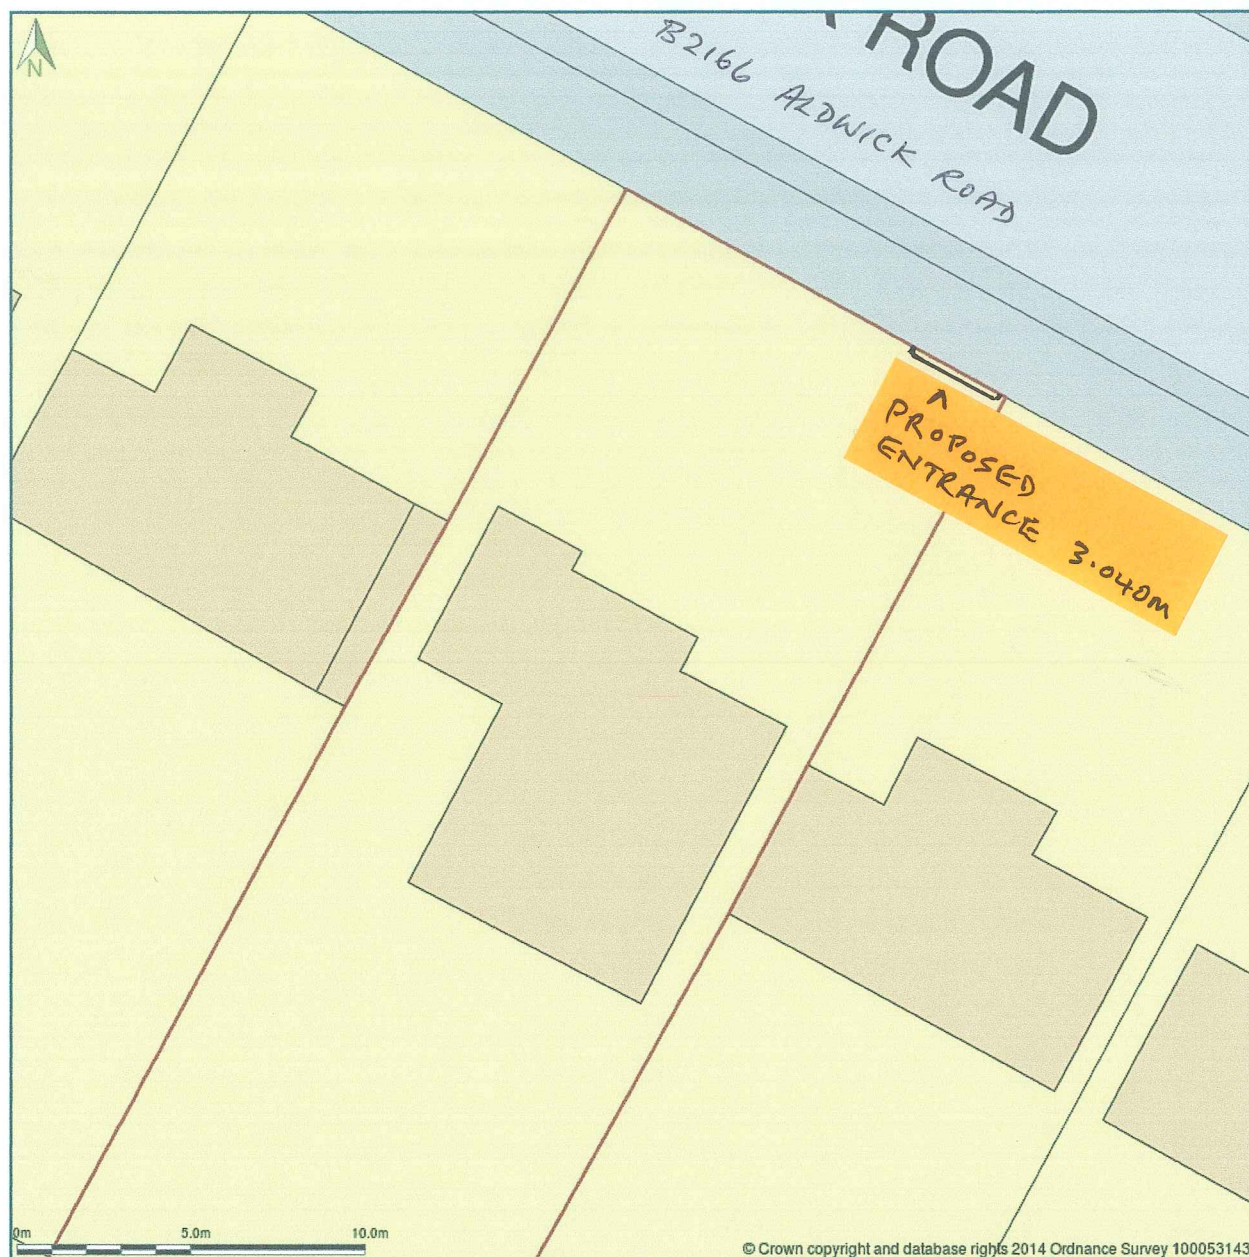


Block Plan shows area bounded by: 492375.0,98904.0 492411.0,98940.0 (at a scale of 1:200) The representation of a road, track or path is no evidence of a right of way. The representation of features as lines is no evidence of a property boundary.

Produced on 28th Aug 2014 from the Ordnance Survey National Geographic Database and incorporating surveyed revision available at this date. Reproduction in whole or part is prohibited without the prior permission of Ordnance Survey. © Crown copyright 2014. Supplied by buyaplan.co.uk a licensed Ordnance Survey partner (100053143). Unique plan reference: #00046488-A31241

Ordnance Survey and the OS Symbol are registered trademarks of Ordnance Survey, the national mapping agency of Great Britain. Buy A Plan logo, pdf design and the buyaplan.co.uk website are Copyright © Pass Inc Ltd 2014


SITE PLAN : 127 ALDWICK ROAD. BOGNOR REGIS PO21 2NY

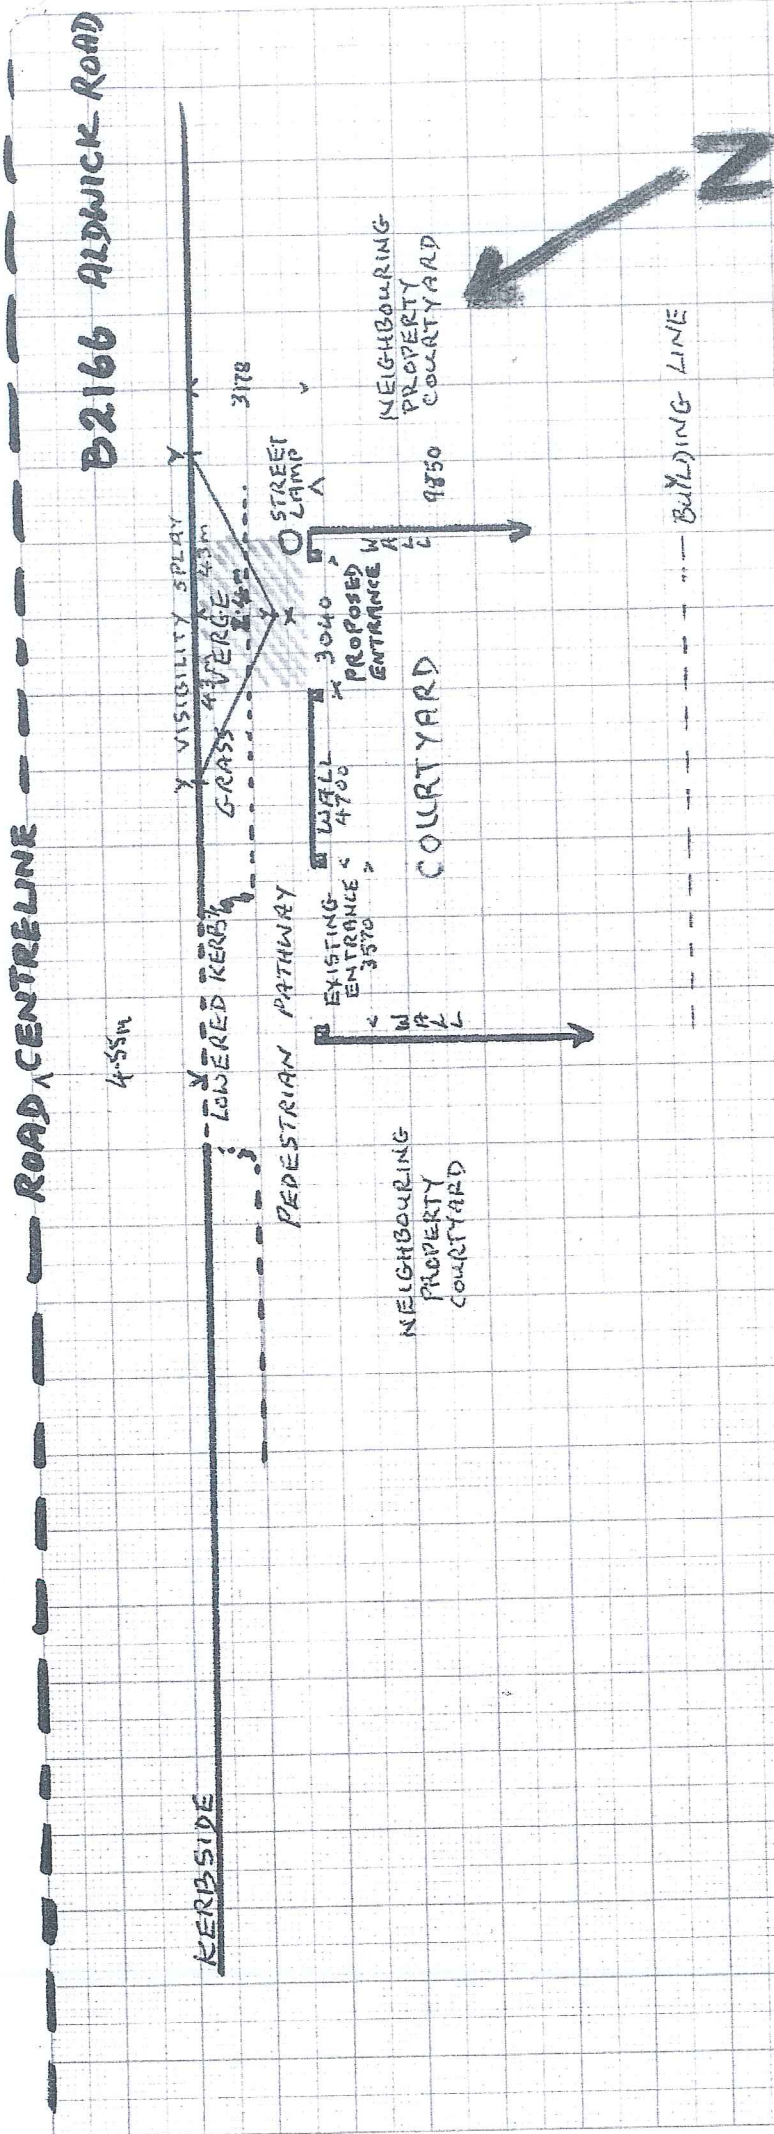

APPLICATION FOR ROAD ACCESS

Scale 1:200

127 ALDWICK ROAD VISIBILITY SPLAY

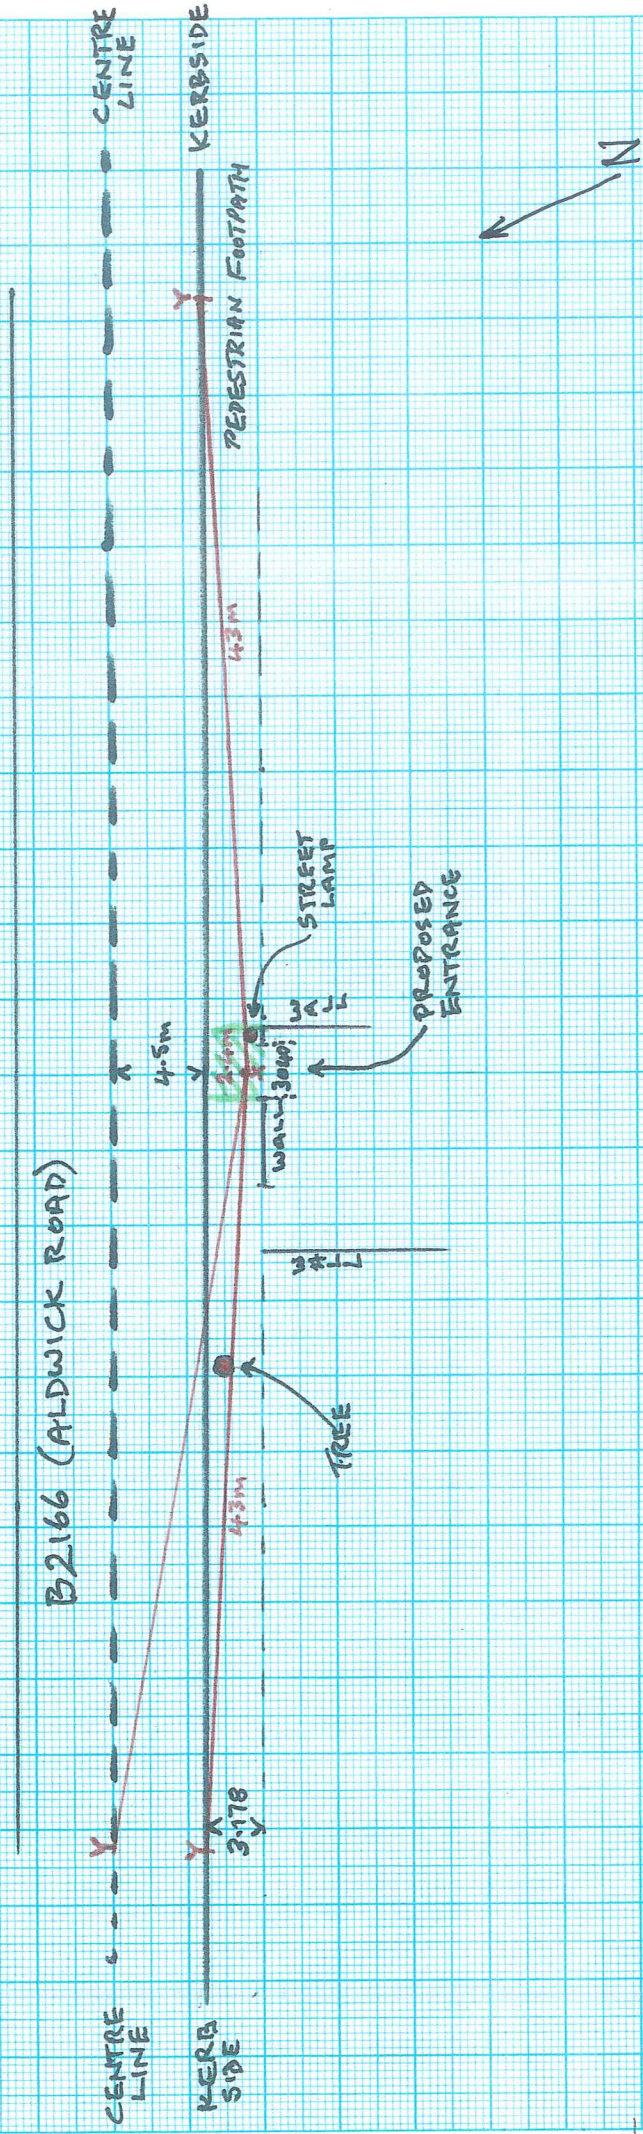

SCALE 1:400