


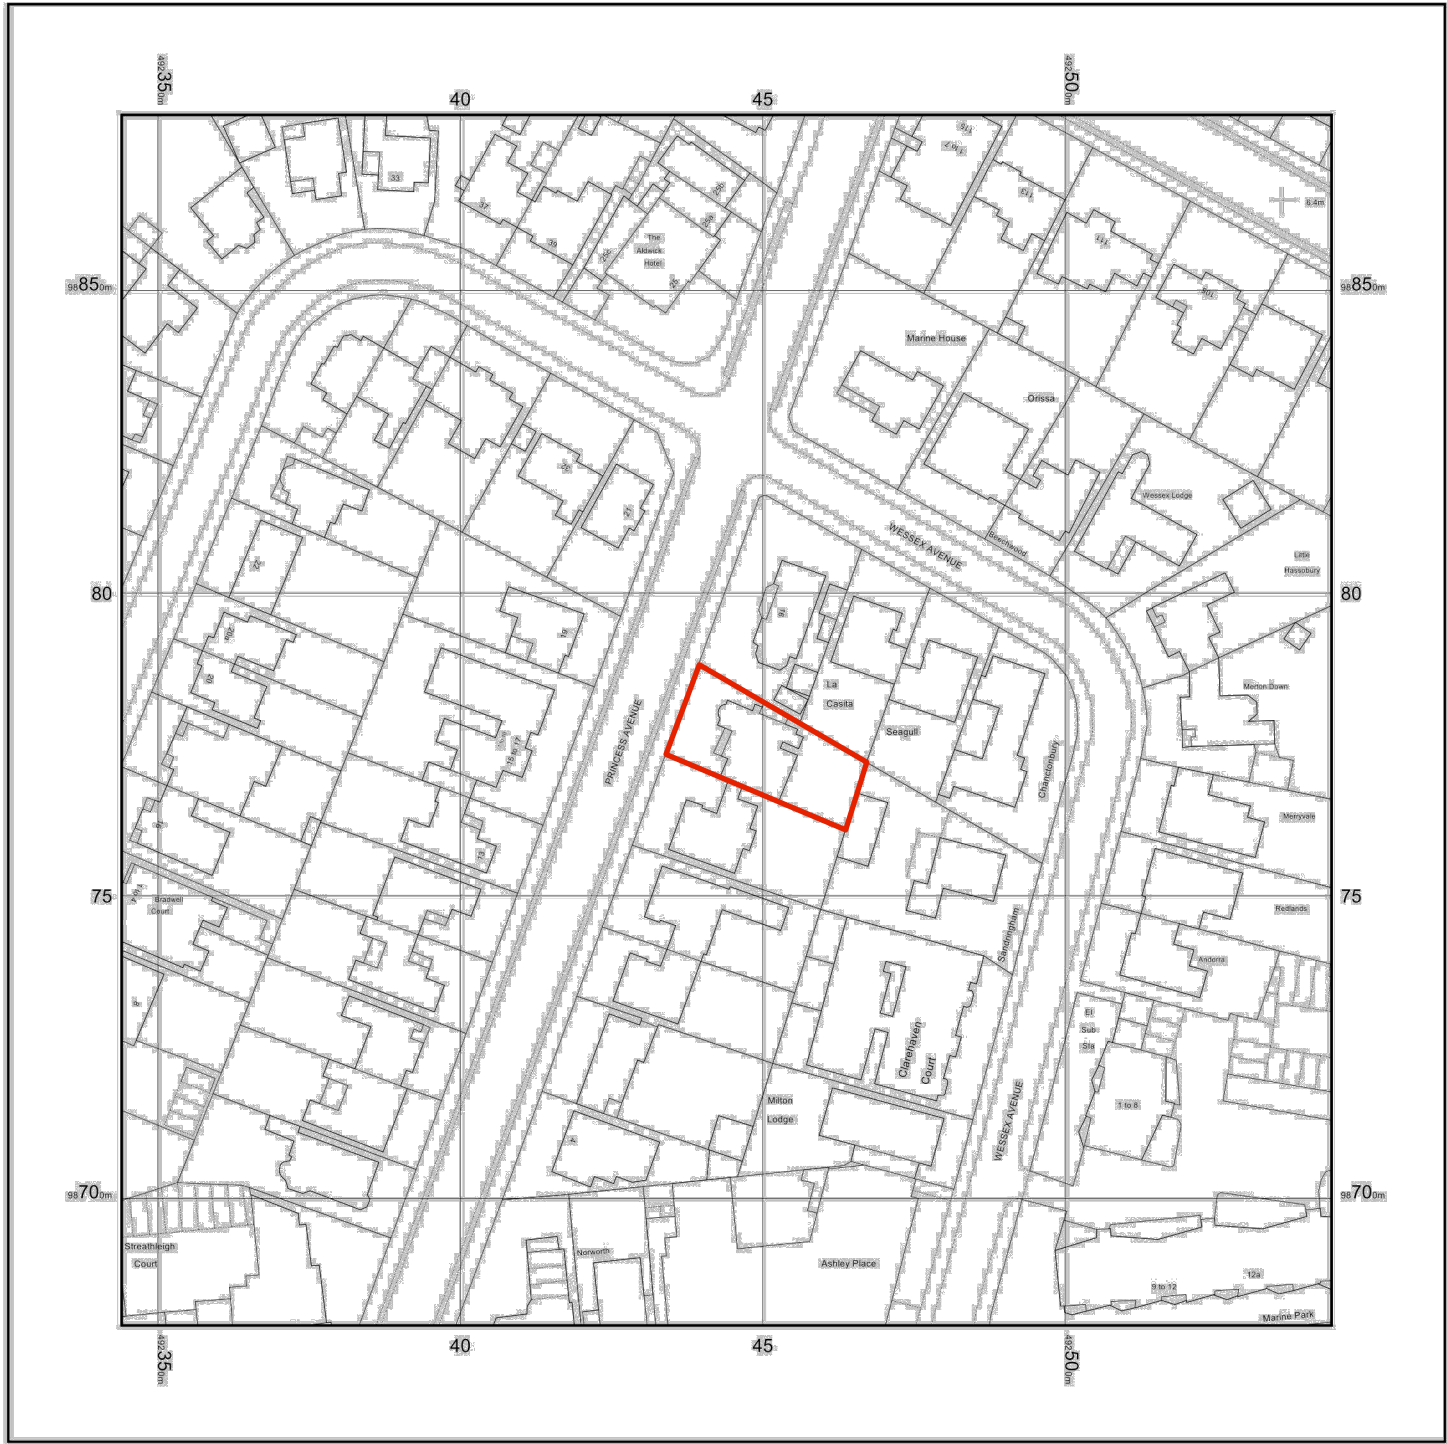

Scale 1:1250




© Crown copyright and database rights 2020 Ordnance Survey 100048957. The representation of road, track or path is no evidence of a boundary or right of way. The representation of features as lines is no evidence of a property boundary.

Supplied by: [www.ukmapcentre.com](http://www.ukmapcentre.com)  
Serial No:192157  
Centre Coordinates:492444,98779  
Production Date: 27/08/2020 09:55:23

14, Princess Avenue, Bognor Regis, West Sussex, PO21 2QT

Location Plan at 1:1250 scale

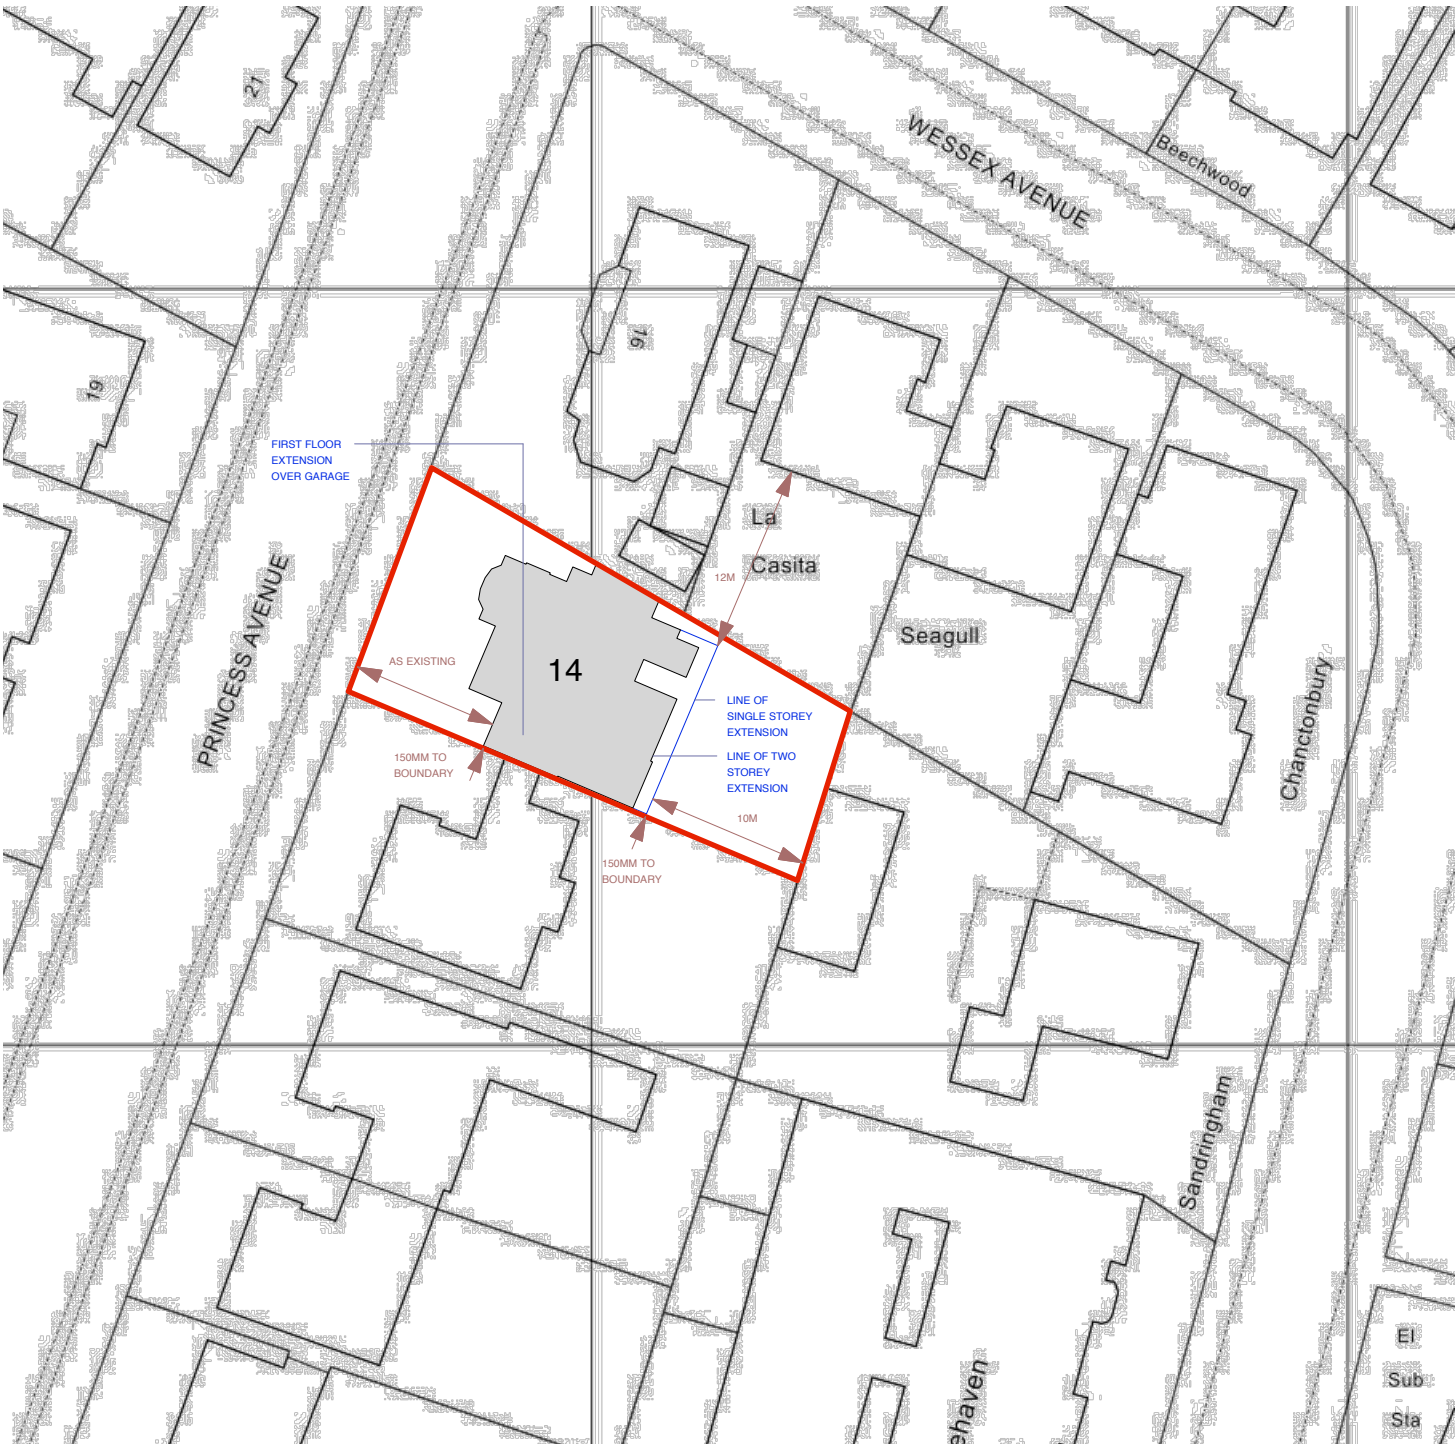

Proposed Site Plan at 1:500 scale

