



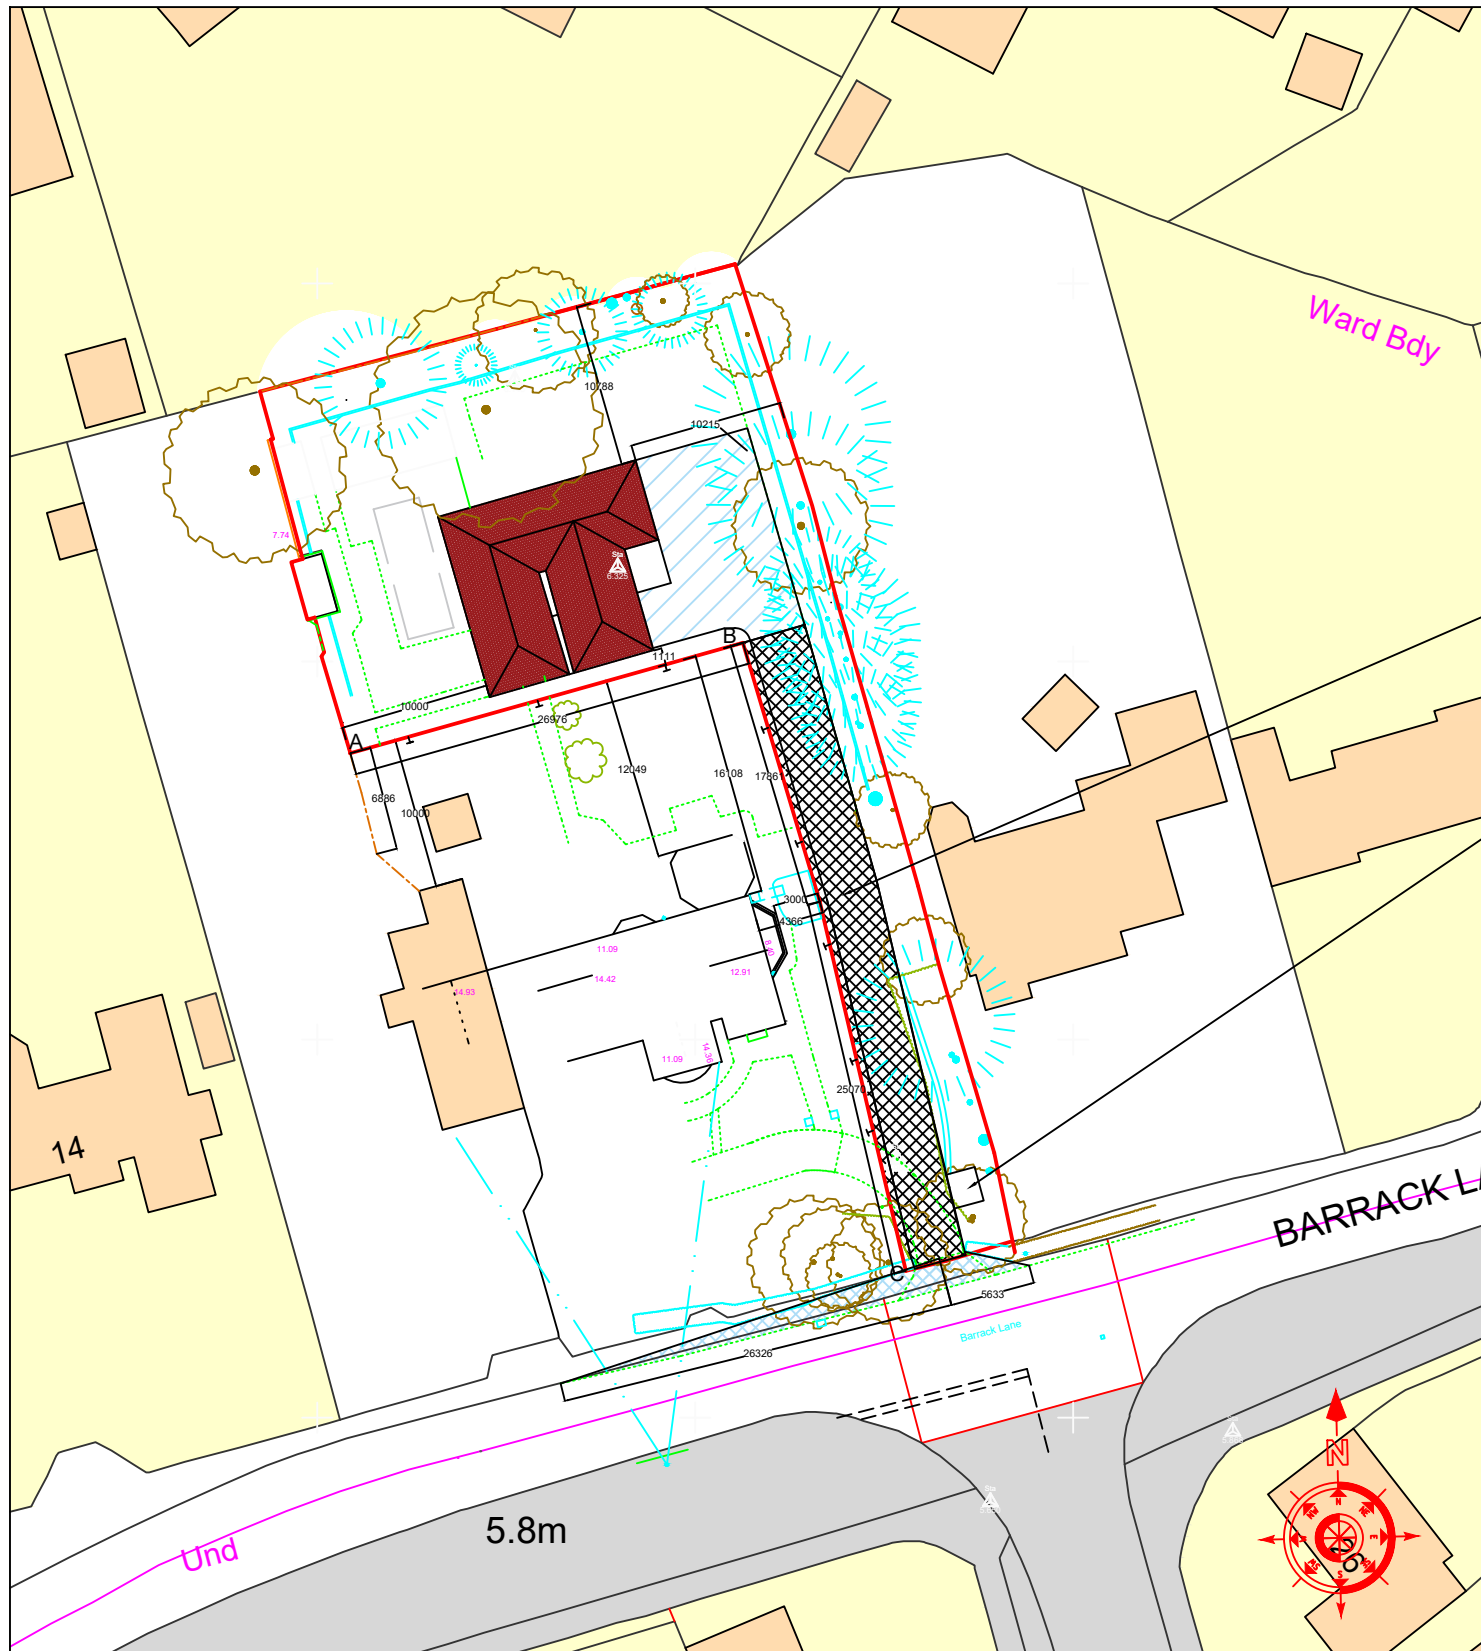

Block Plan 1 : 500

right of way over for 10 Barrack Lane

Bin storage and collection point

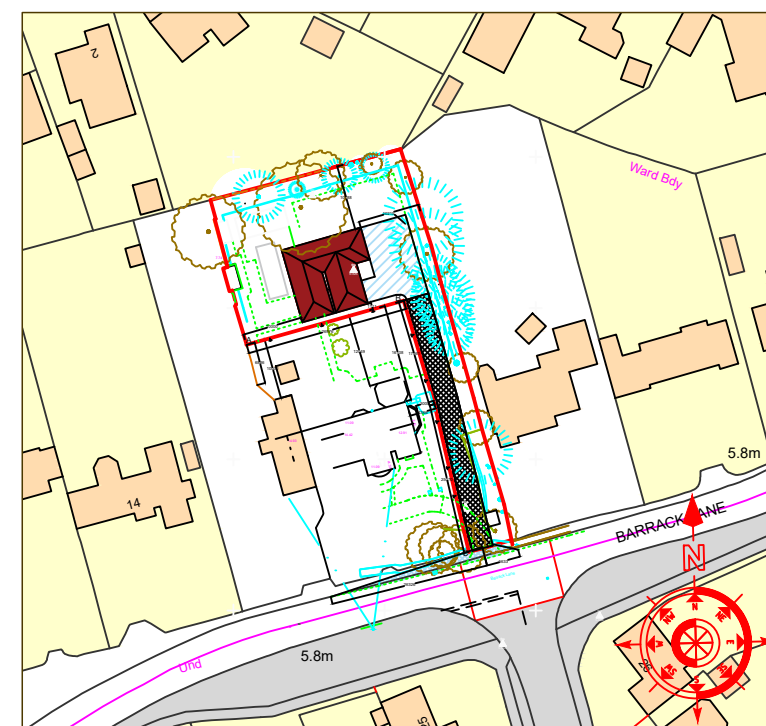

Location Plan 1 : 1250

General Notes

No.	Revision/Issue	Date

Firm Name and Address
 Orchard Enterprises Southern Ltd
 32 Dorset Road
 Bognor Regis
 West Sussex
 PO21 2DU
 Tel 01243 868681
 Mob 07740 516328

Project Name and Address
 Poposed site plan at
 10 Barrack Lane
 Aldwick
 Bognor Regis
 West Sussex

Project Site Plan	Sheet
Date 22nd June 2018	2
Scale 1 : 500 & 1 : 1250	