


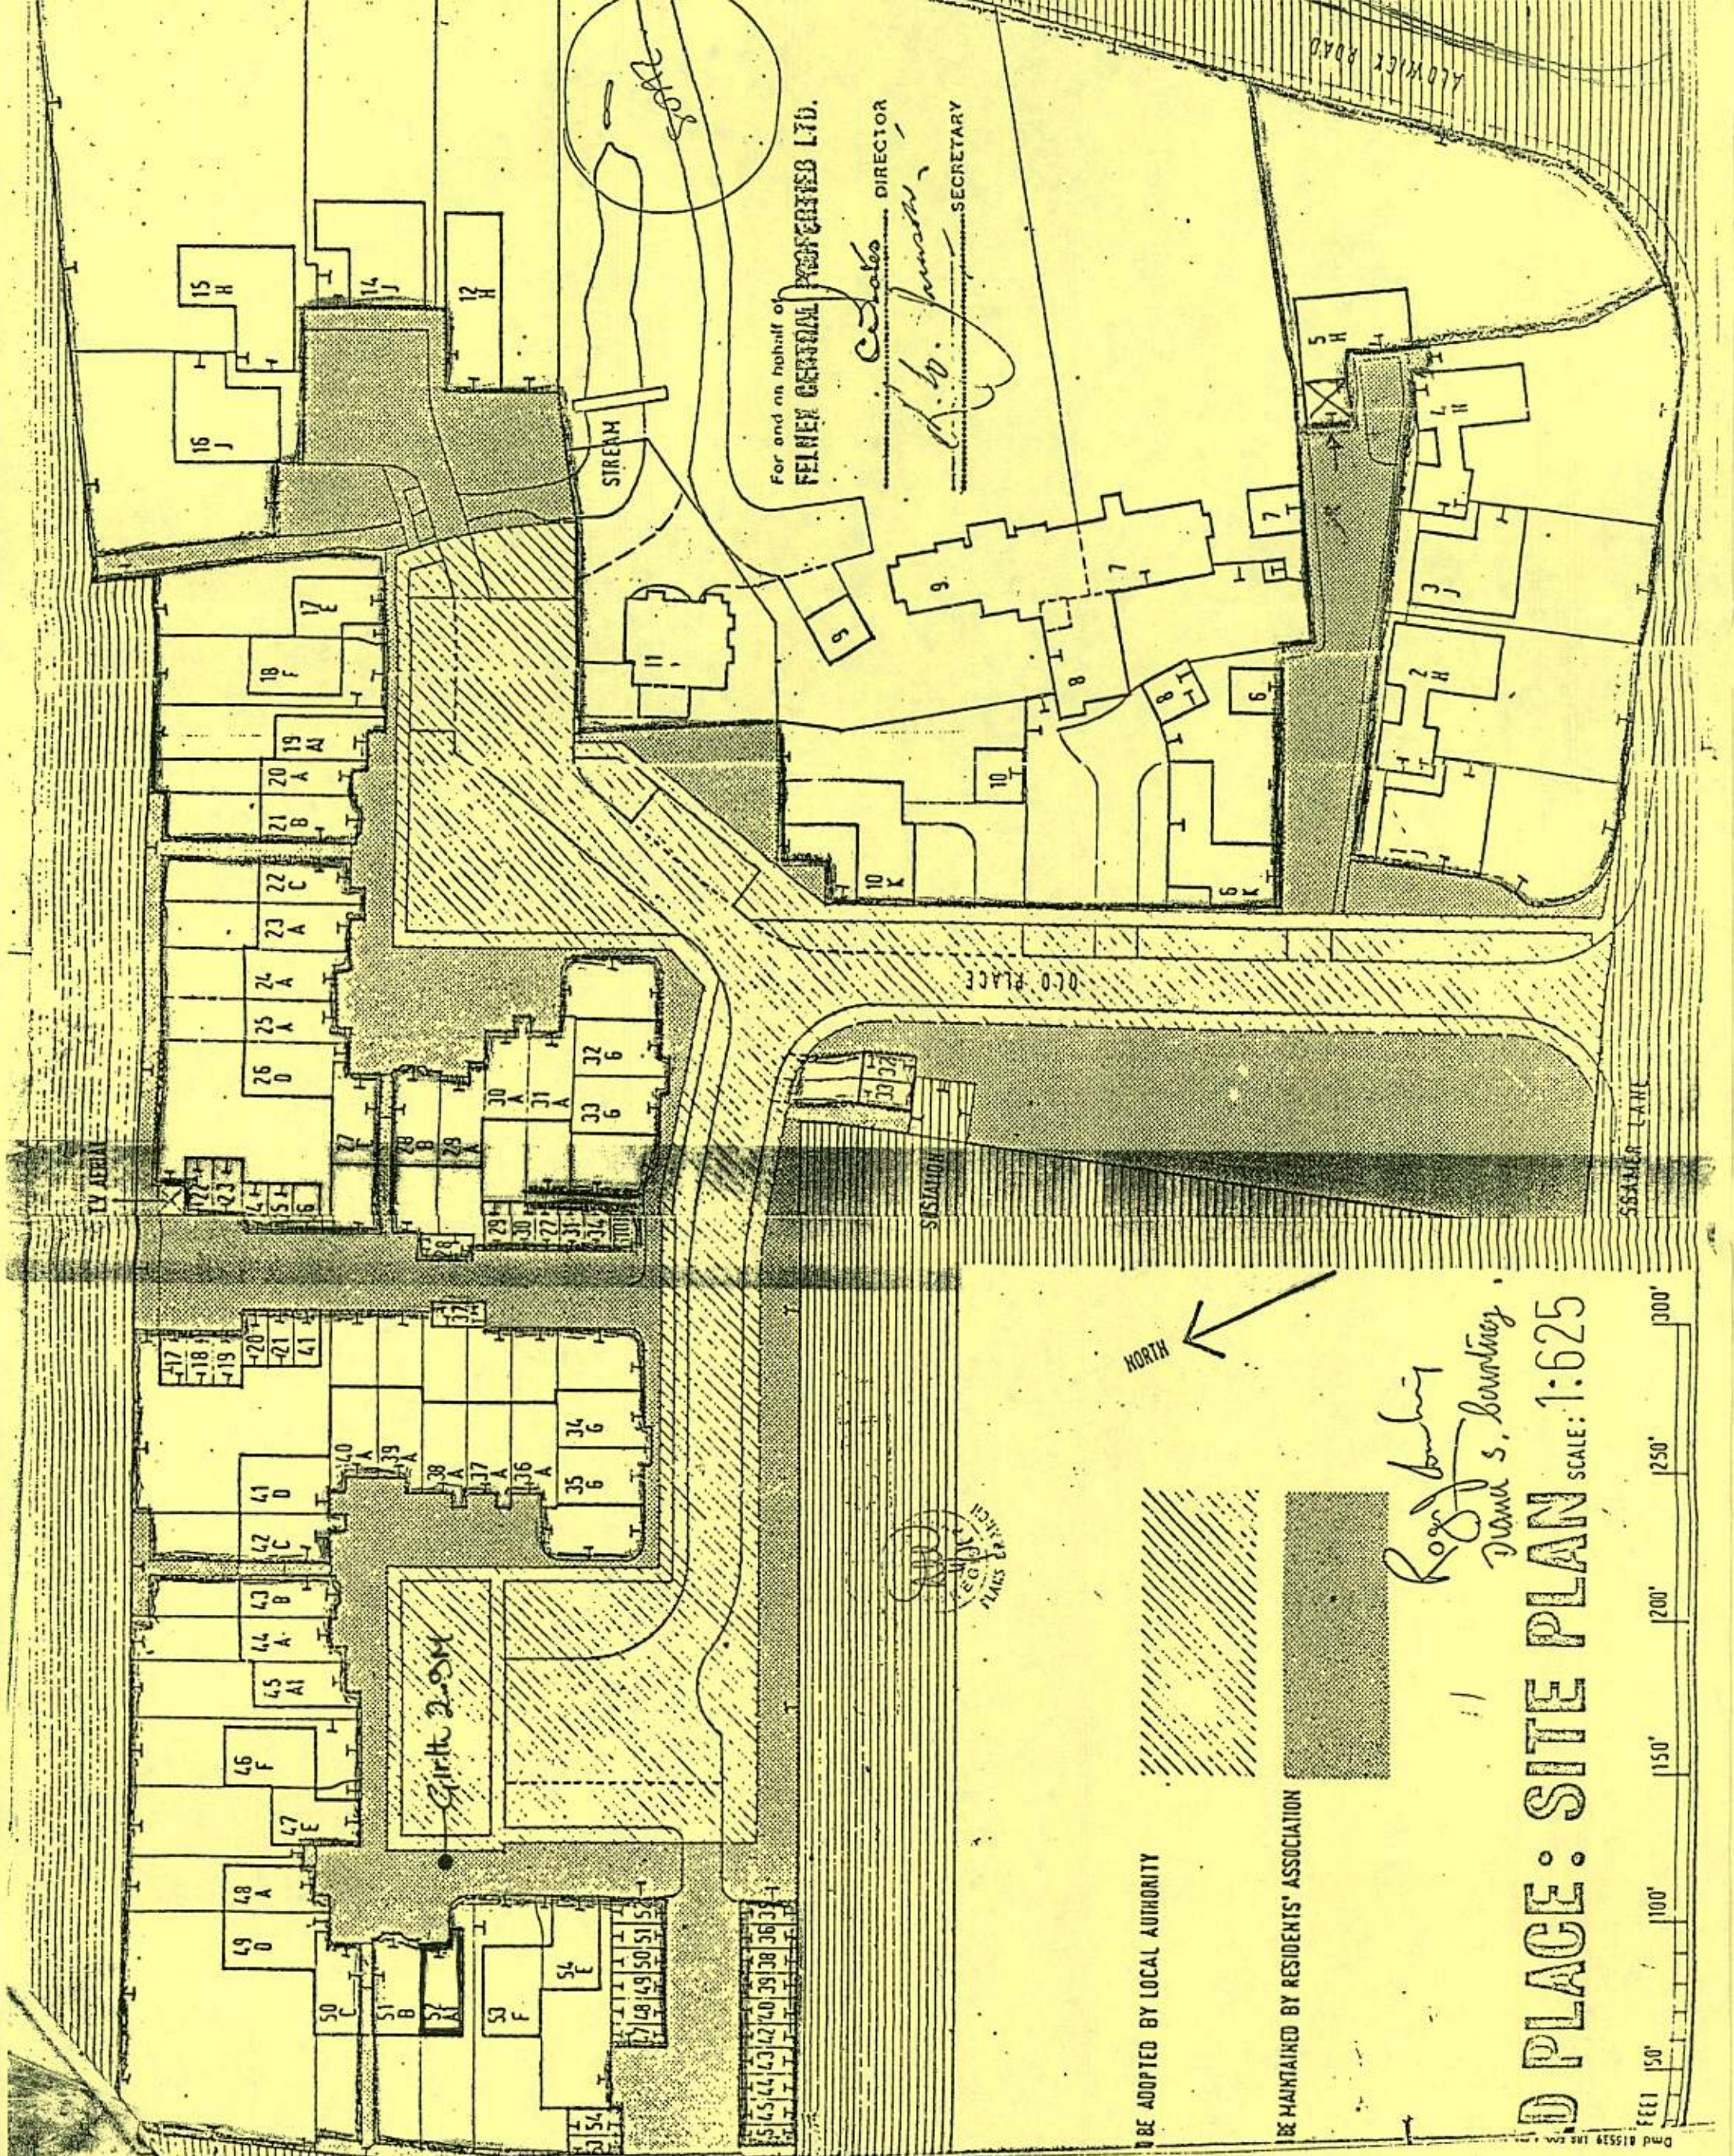

For and on behalf of
FELNEY CENTRAL PROPERTIES LTD.
C. J. Bates DIRECTOR
H. W. J. Janssen SECRETARY

D PLACE: SITE PLAN SCALE: 1:625

Rogers
Diana S. Sanderson

LEGEND:
[Hatched Box] TO BE ADOPTED BY LOCAL AUTHORITY
[Solid Box] TO BE MAINTAINED BY RESIDENTS' ASSOCIATION

North Arrow

Scale: 0' 100' 150' 200' 250' 300'