
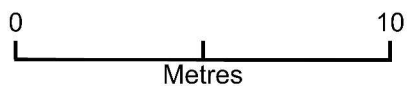


Site plan issue 3.2

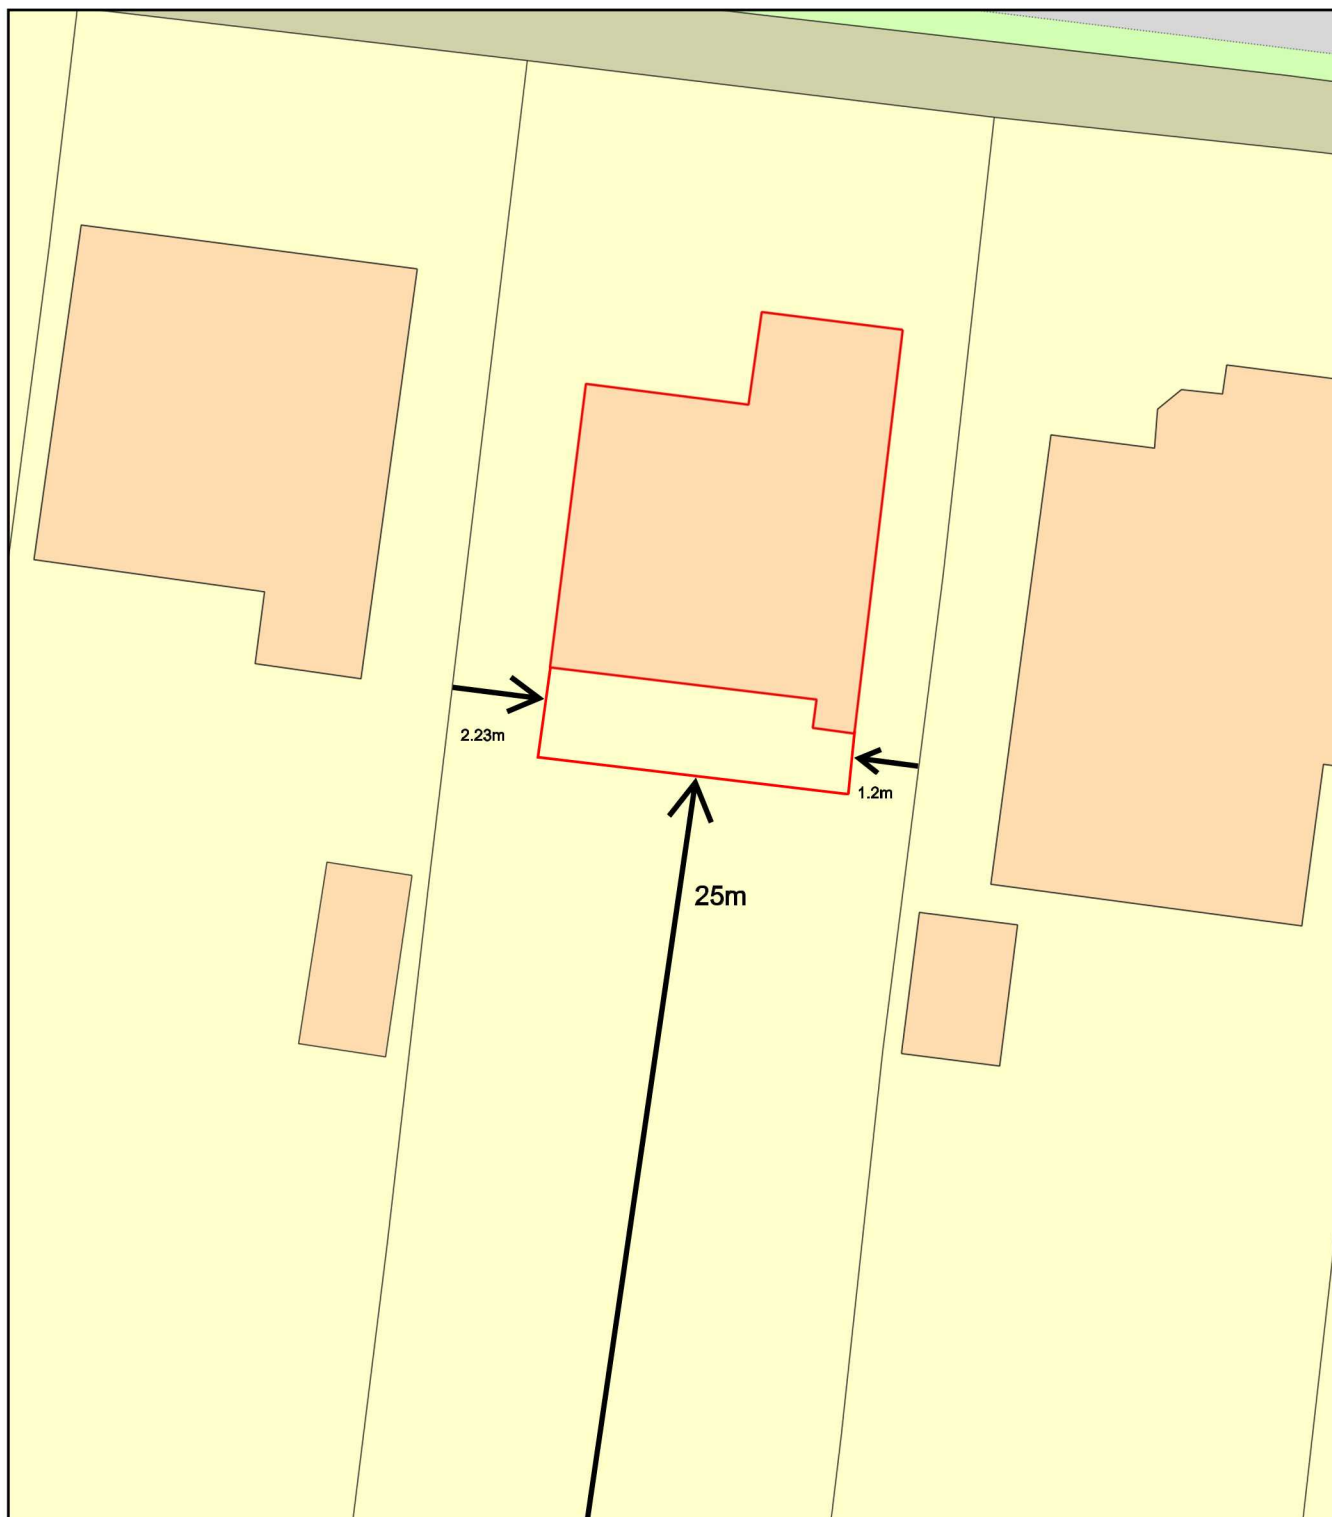

Plan Produced for: Planning application

Date Produced: 31 Jan 2021

Plan Reference Number: TQRQM21031141945100

Scale: 1:200 @ A4