


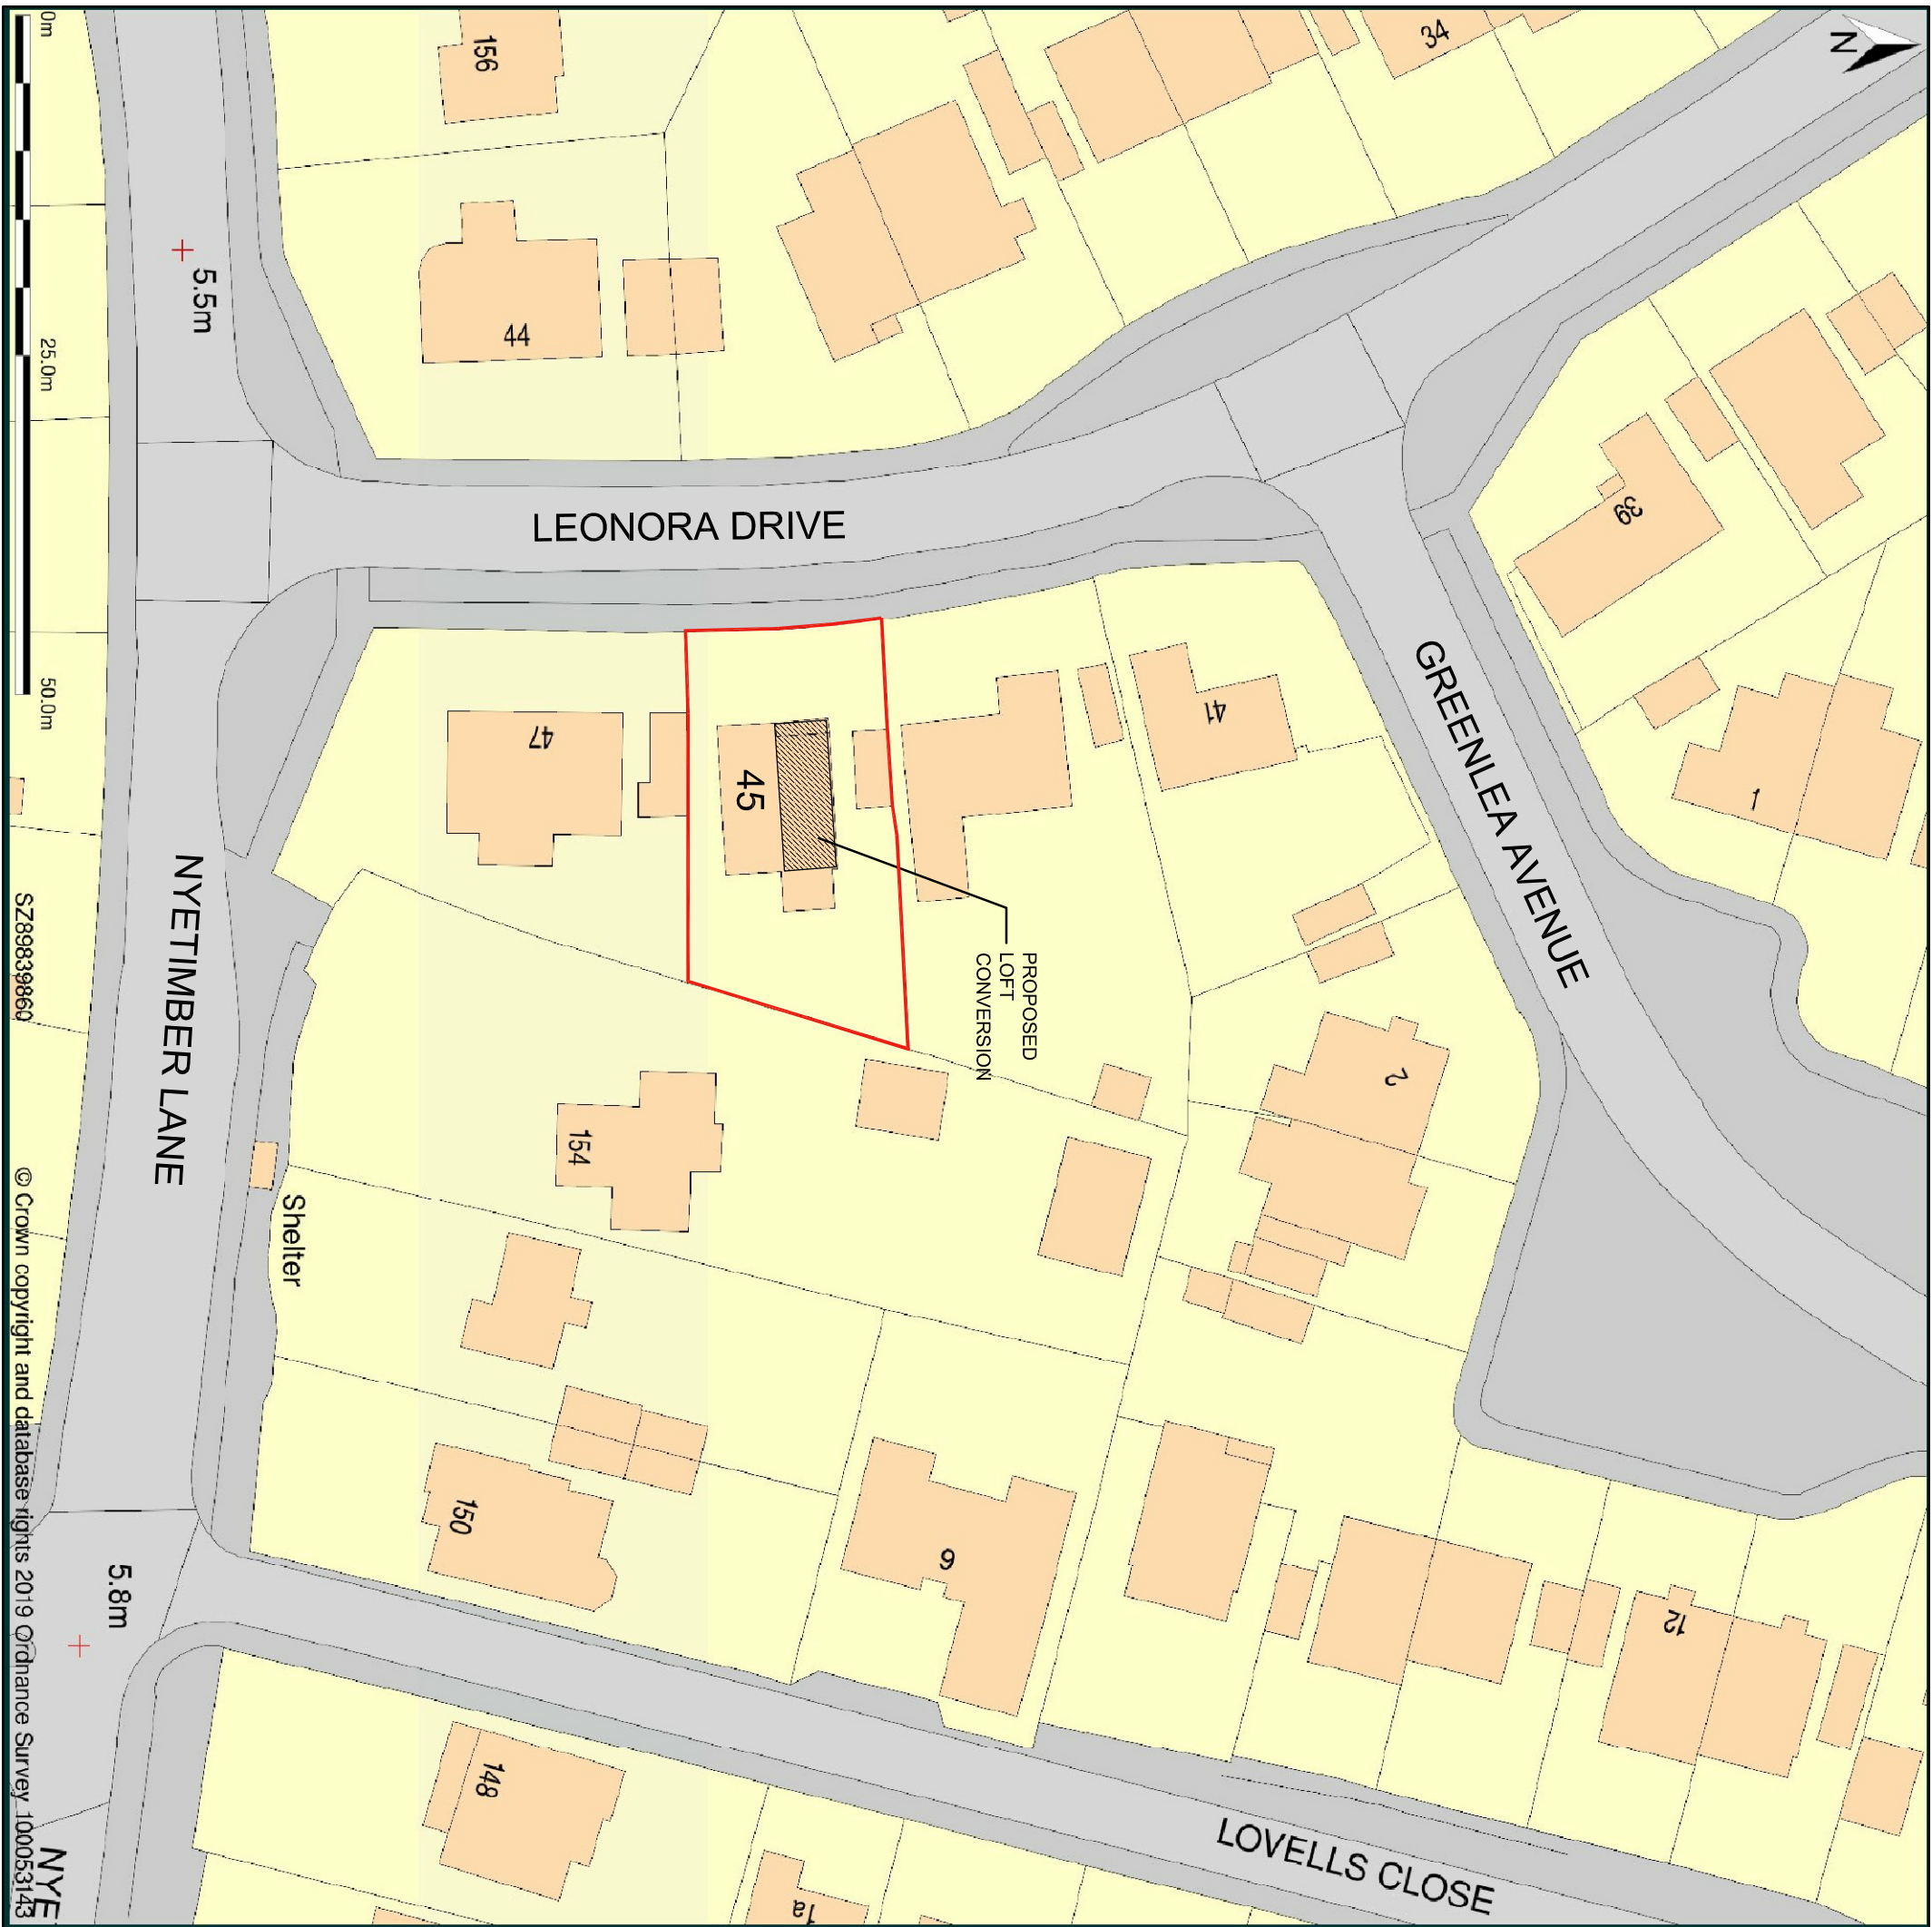


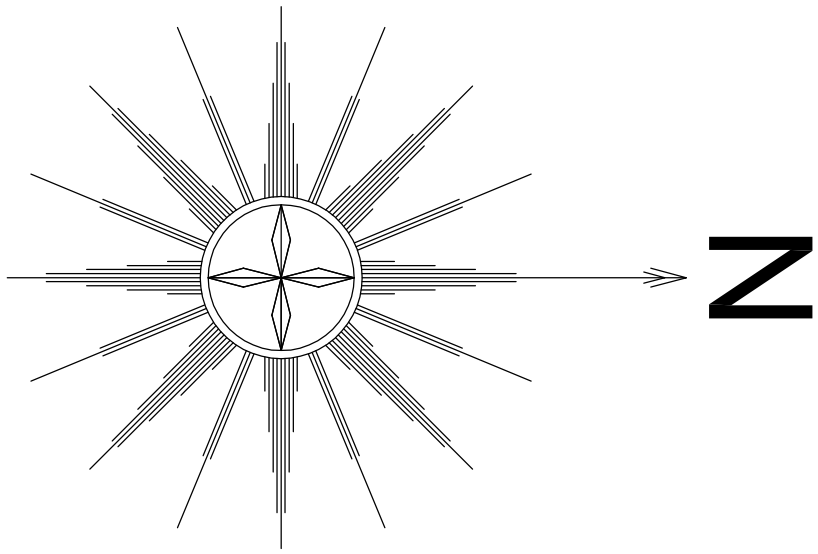

SITE PLAN 1:500

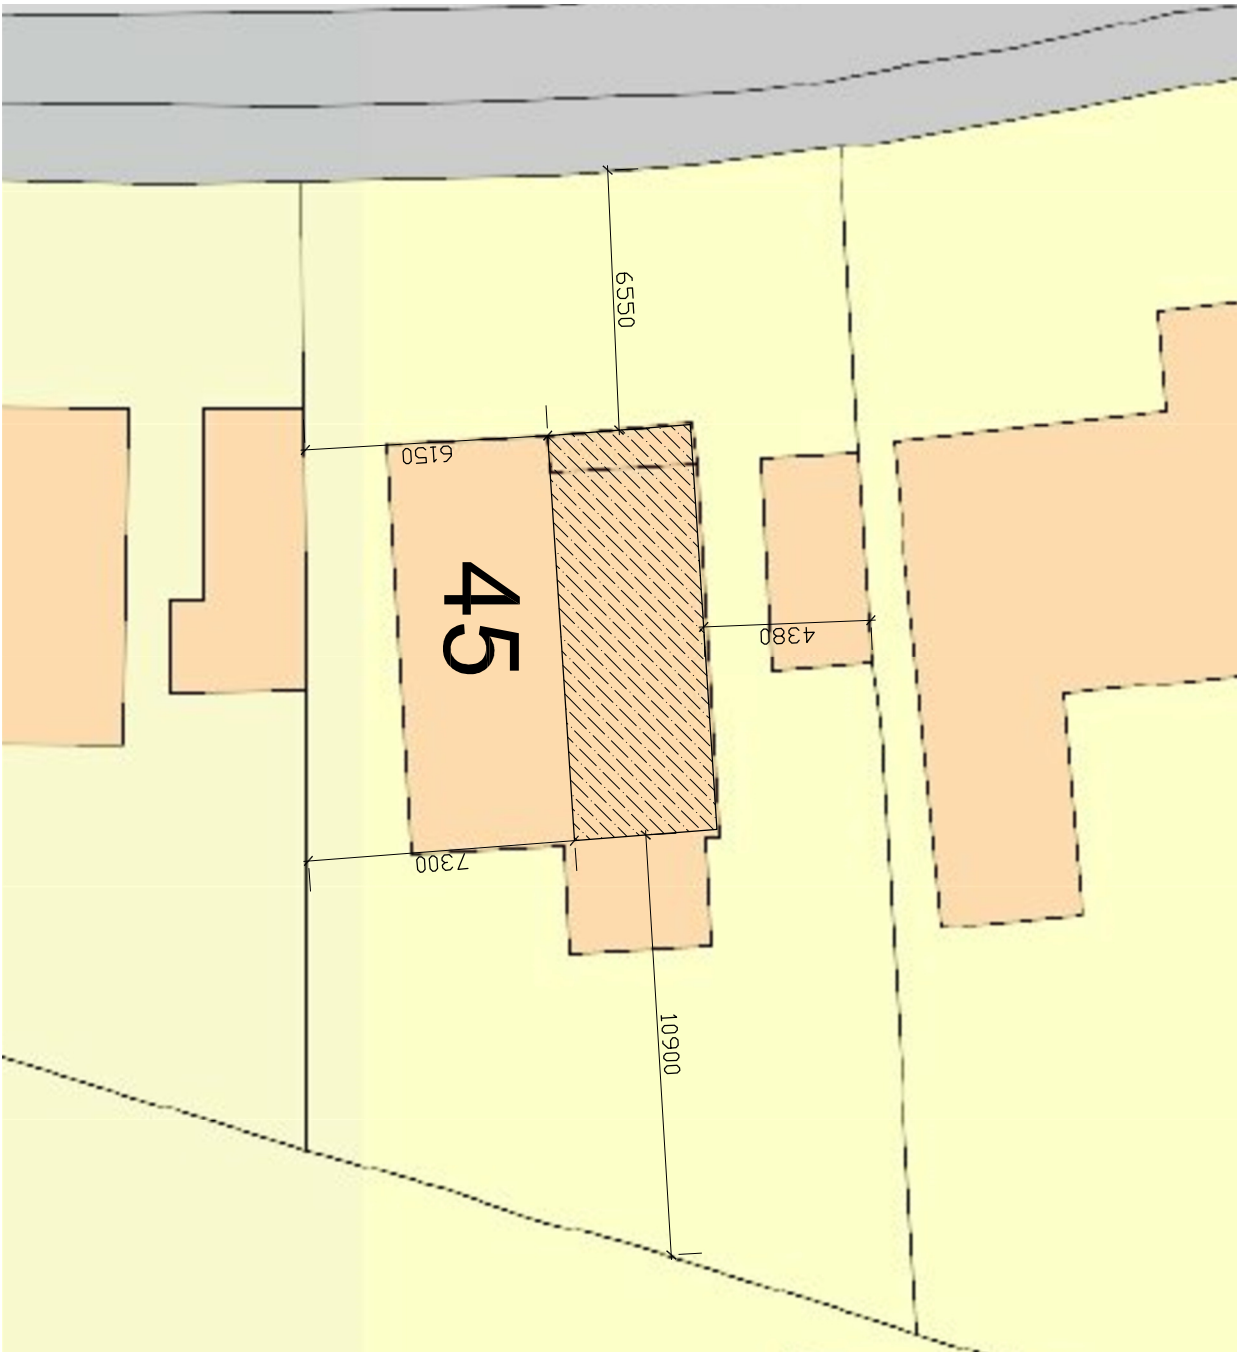

BLOCK PLAN 1:200

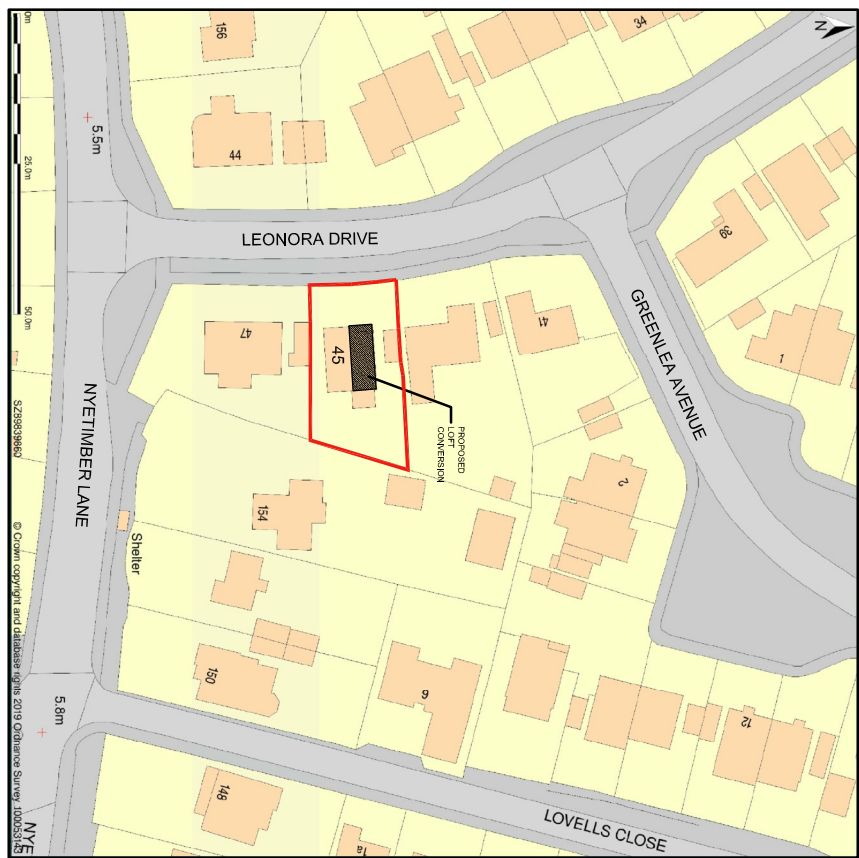

LOCATION PLAN 1:250

- Copyright reserved.**
- The drawings are prepared for the client and are not to be used for any other purpose without the written consent of the client. The client is responsible for ensuring that the drawings are used for the purpose intended and for obtaining any necessary permissions from the relevant authorities.
1. The drawings are not to be used for any other purpose without the written consent of the client.
Notes

--	--	--

•	INITIAL APPLICATION	28.02.21
REV	DESCRIPTION	DATE

CLIENT	MR & MRS WIER
--------	---------------

PROJECT	45 LEONORA DRIVE NYETIMBER WEST SUSSEX
---------	--

DRAWINGS	SITE PLAN, LOCATION PLAN & BLOCK PLAN
----------	---------------------------------------

STATUS			
APPLICATION			
SCALE	DATE	DWG. No.	REVISION
1:1250 1:500	FEB 2021	3347/00	-