


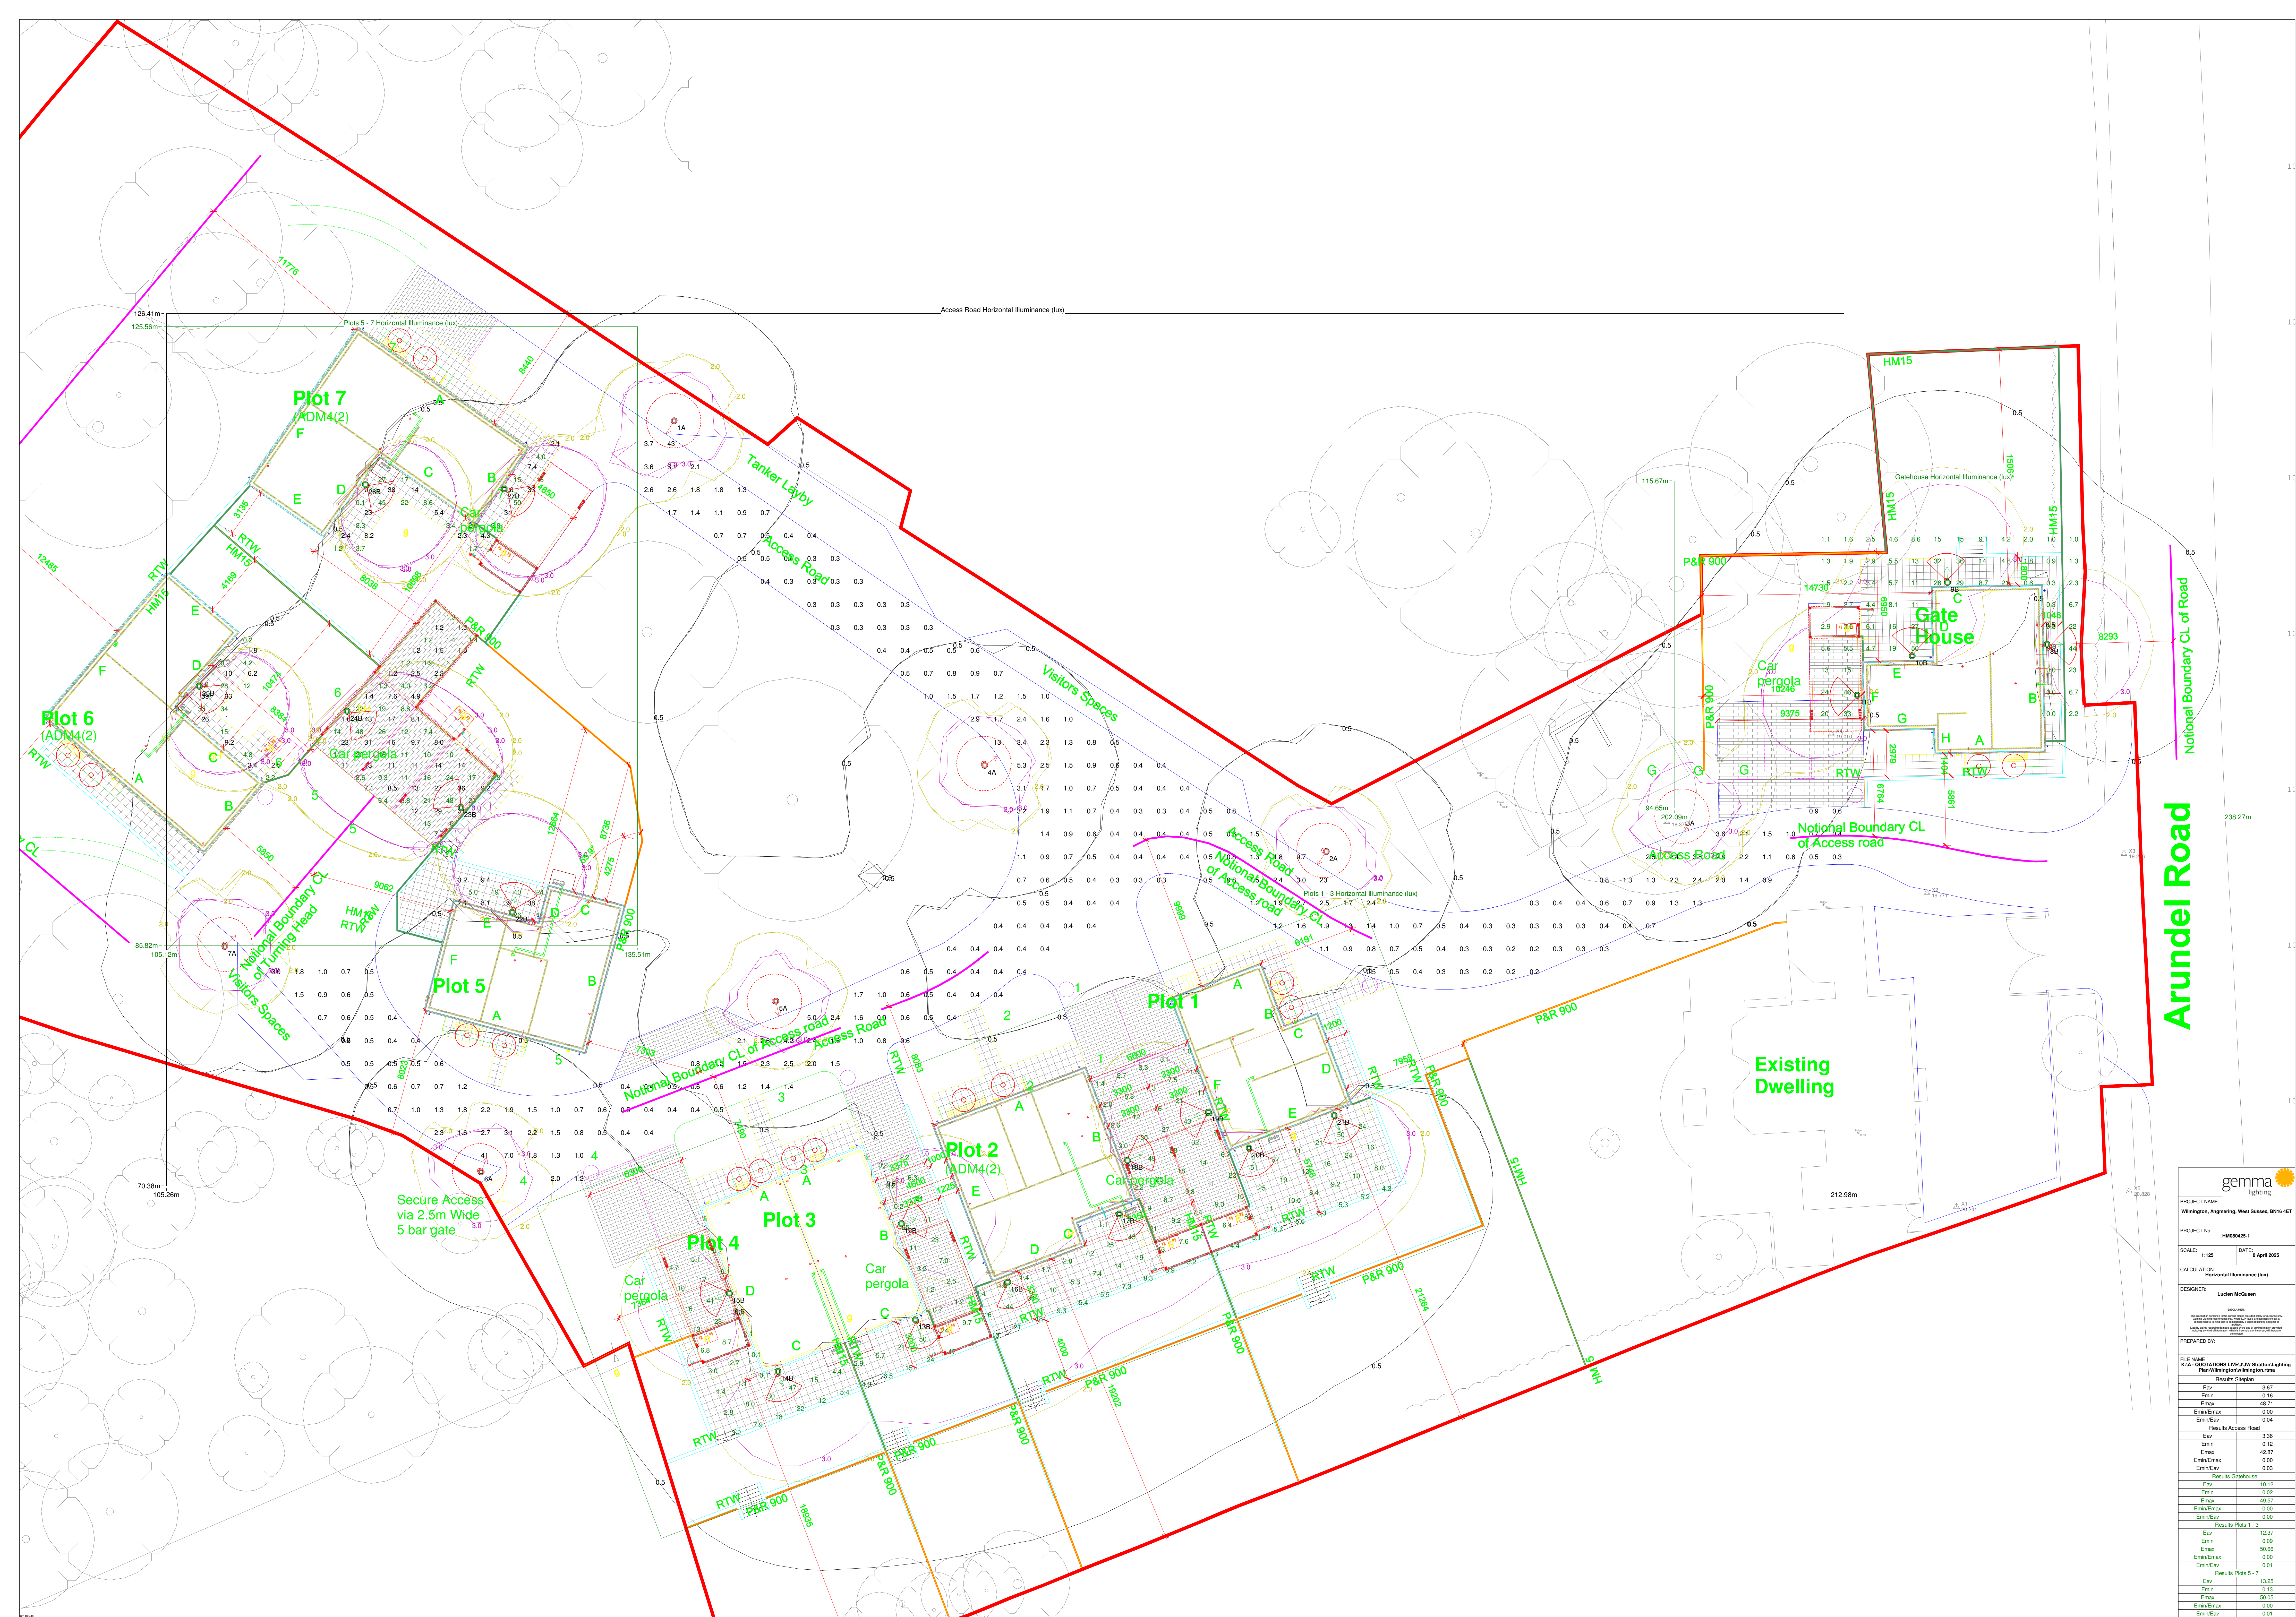

|                                                                                     |                    |
|-------------------------------------------------------------------------------------|--------------------|
| gemma lighting                                                                      |                    |
| PROJECT NAME: Wellington, Angmering, West Sussex, BN16 4ET                          |                    |
| PROJECT No: HMA000425-1                                                             |                    |
| SCALE: 1:125                                                                        | DATE: 8 April 2025 |
| CALCULATION: Horizontal Illuminance (lux)                                           |                    |
| DESIGNER: Lucien McQueen                                                            |                    |
| PREPARED BY:                                                                        |                    |
| FILE NAME: K:\A QUOTATIONS\LVN\A\W\Stratton\Lighting Plan\Wellington\wilmington.rvt |                    |
| Results Stratton                                                                    |                    |
| Eav                                                                                 | 3.67               |
| Emin                                                                                | 0.16               |
| Emax                                                                                | 48.71              |
| Emin/Emax                                                                           | 0.00               |
| Emax/Eav                                                                            | 0.04               |
| Results Access Road                                                                 |                    |
| Eav                                                                                 | 3.36               |
| Emin                                                                                | 0.12               |
| Emax                                                                                | 48.87              |
| Emin/Emax                                                                           | 0.00               |
| Emax/Eav                                                                            | 0.03               |
| Results Gatehouse                                                                   |                    |
| Eav                                                                                 | 10.12              |
| Emin                                                                                | 0.02               |
| Emax                                                                                | 48.57              |
| Emin/Emax                                                                           | 0.00               |
| Emax/Eav                                                                            | 0.01               |
| Results Plots 1-3                                                                   |                    |
| Eav                                                                                 | 12.37              |
| Emin                                                                                | 0.09               |
| Emax                                                                                | 50.46              |
| Emin/Emax                                                                           | 0.00               |
| Emax/Eav                                                                            | 0.01               |
| Results Plots 5-7                                                                   |                    |
| Eav                                                                                 | 13.25              |
| Emin                                                                                | 0.13               |
| Emax                                                                                | 50.05              |
| Emin/Emax                                                                           | 0.00               |
| Emax/Eav                                                                            | 0.01               |