



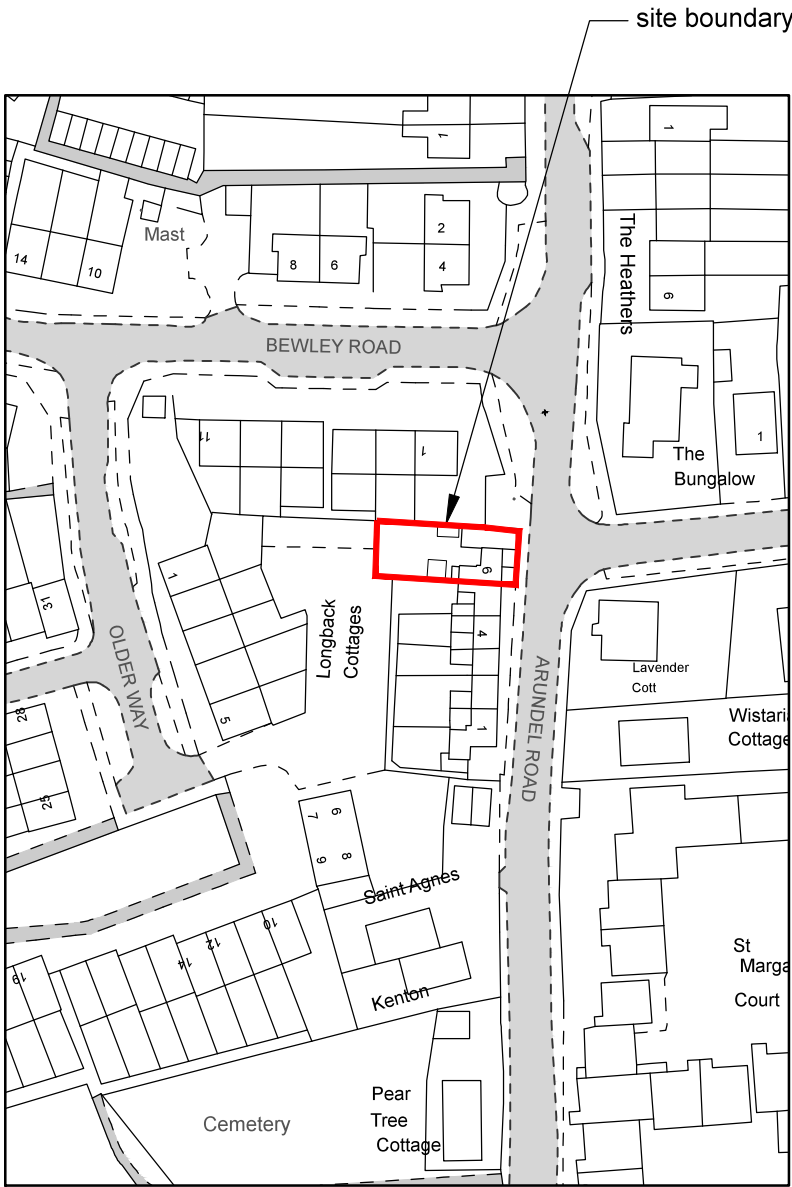

©Crown Copyright. All rights reserved. Licence no. 100019980

**LOCATION PLAN**  
EXISTING

1:1250@A3

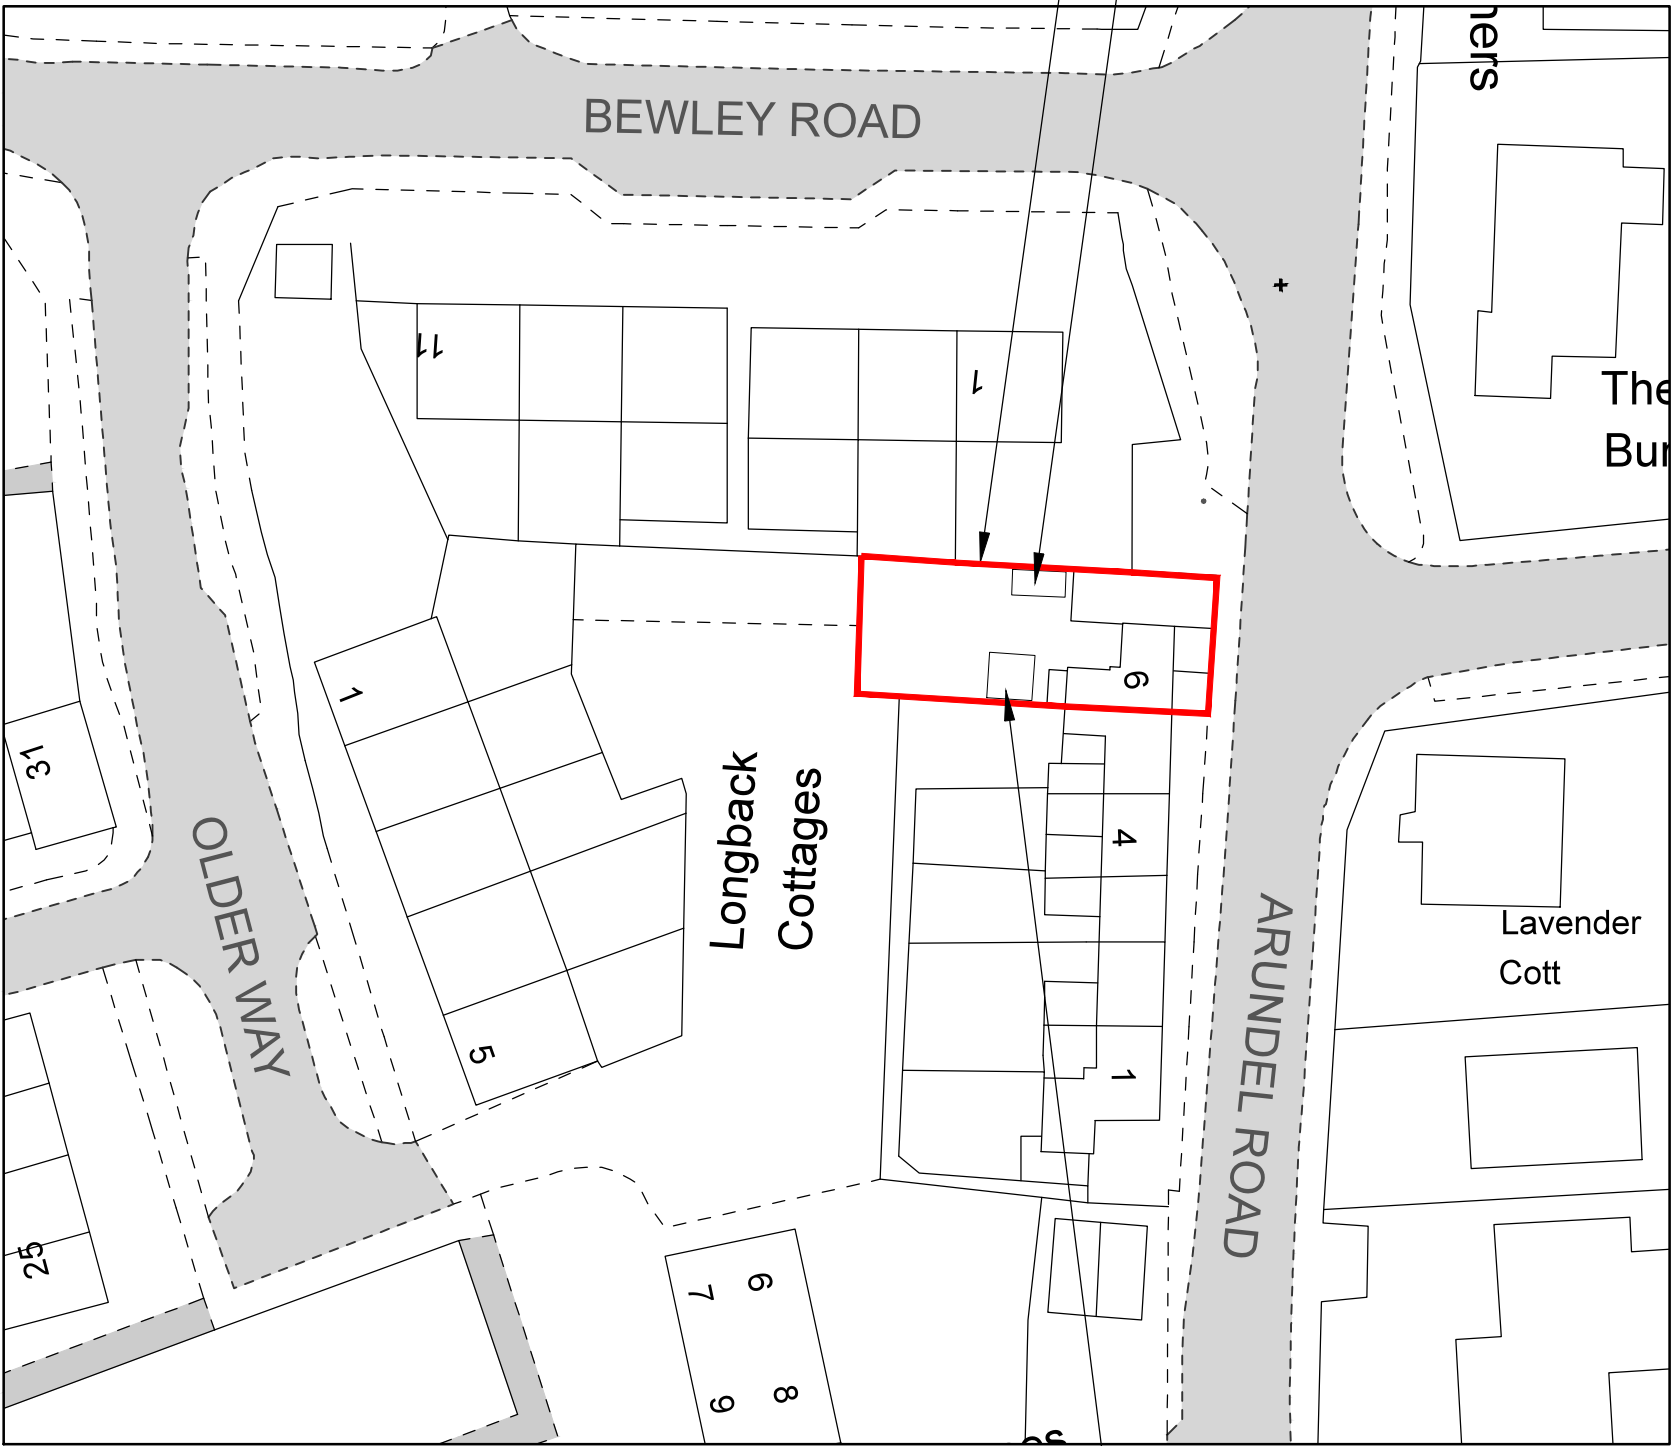

©Crown Copyright. All rights reserved. Licence no. 100019980

**SITE PLAN**  
EXISTING

1:500@A3

© nat-design. all rights reserved. Use figured dimensions only. All dimensions are to be checked on site before any work is carried out. Please contact the Architect immediately regarding any discrepancies discovered on site.

| PLANNING ISSUE   |          | -           |
|---|----------|-------------|
| Rev.   | Notes    | Date        |
| <div><div><div><div><div><div><span>n</span><span>a</span><span>t</span></div></div></div><div><div><div></div></div><div><div>design</div></div></div></div><div><div>23 Mill Road</div><div>Angmering, West Sussex</div><div>BN16 4HT</div><div>Tel: 07826 183228</div><div>E-mail: <a href="mailto:info@nat-design.co.uk">info@nat-design.co.uk</a></div><div><a href="http://www.nat-design.co.uk">www.nat-design.co.uk</a></div></div></div></div> |          |             |
| Project   |          |             |
| 6 Longback Cottages   |          |             |
| Arundel Road   |          |             |
| Angmering   |          |             |
| West Sussex   |          |             |
| BN16 4JT   |          |             |
| Drawing   |          |             |
| Existing   |          |             |
| Location & Site Plan   |          |             |
| Drawn By   | NSE      | Scale       |
|   |          | as shown    |
| Date   | May 2017 | Revision    |
|   |          | -           |
| Drawing No.   |          | 258- DPA 01 |