


DWG No. 191183/300/01

| Road Setting Out |          |          |        |
|------------------|----------|----------|--------|
| Point            | Easting  | Northing | Level  |
| 500              | 7497.554 | 2499.461 | 10.120 |
| 501              | 7494.262 | 2483.215 | 10.398 |
| 502              | 7494.411 | 2490.225 | 10.261 |
| 503              | 7494.576 | 2499.328 | 10.072 |
| 504              | 7494.926 | 2506.741 | 9.948  |
| 505              | 7492.678 | 2494.513 | 10.268 |
| 506              | 7493.136 | 2502.847 | 10.082 |
| 507              | 7489.206 | 2501.141 | 10.277 |
| 508              | 7488.411 | 2496.295 | 10.442 |
| 509              | 7488.288 | 2499.048 | 10.373 |
| 510              | 7488.197 | 2501.096 | 10.322 |
| 511              | 7487.564 | 2499.016 | 10.404 |
| 512              | 7477.675 | 2496.295 | 10.809 |
| 513              | 7477.574 | 2498.571 | 10.752 |
| 514              | 7477.483 | 2500.619 | 10.701 |
| 515              | 7472.539 | 2496.295 | 10.923 |
| 516              | 7472.448 | 2498.343 | 10.871 |
| 517              | 7472.357 | 2500.391 | 10.820 |
| 518              | 7467.675 | 2496.078 | 11.000 |
| 519              | 7467.584 | 2498.126 | 10.948 |
| 520              | 7467.492 | 2500.174 | 10.897 |
| 521              | 7457.685 | 2495.633 | 11.066 |
| 522              | 7457.594 | 2497.681 | 11.015 |
| 523              | 7457.502 | 2499.729 | 10.964 |
| 524              | 7448.234 | 2495.213 | 11.113 |
| 525              | 7448.143 | 2497.261 | 11.062 |
| 526              | 7448.052 | 2499.309 | 11.011 |
| 527              | 7447.603 | 2497.237 | 11.065 |
| 528              | 7446.056 | 2495.116 | 11.122 |
| 529              | 7441.987 | 2493.269 | 11.159 |
| 530              | 7441.751 | 2500.774 | 11.023 |
| 531              | 7437.613 | 2496.792 | 11.115 |
| 532              | 7440.323 | 2489.122 | 11.218 |
| 533              | 7440.323 | 2484.657 | 11.283 |
| 534              | 7433.073 | 2484.657 | 11.289 |
| 535              | 7433.073 | 2485.222 | 11.282 |
| 536              | 7433.439 | 2489.736 | 11.223 |
| 537              | 7434.528 | 2494.132 | 11.162 |
| 538              | 7433.998 | 2499.107 | 11.102 |
| 539              | 7429.882 | 2501.951 | 11.084 |
| 540              | 7429.882 | 2507.451 | 11.014 |
| 541              | 7435.882 | 2507.451 | 10.987 |
| 542              | 7437.126 | 2505.297 | 11.007 |

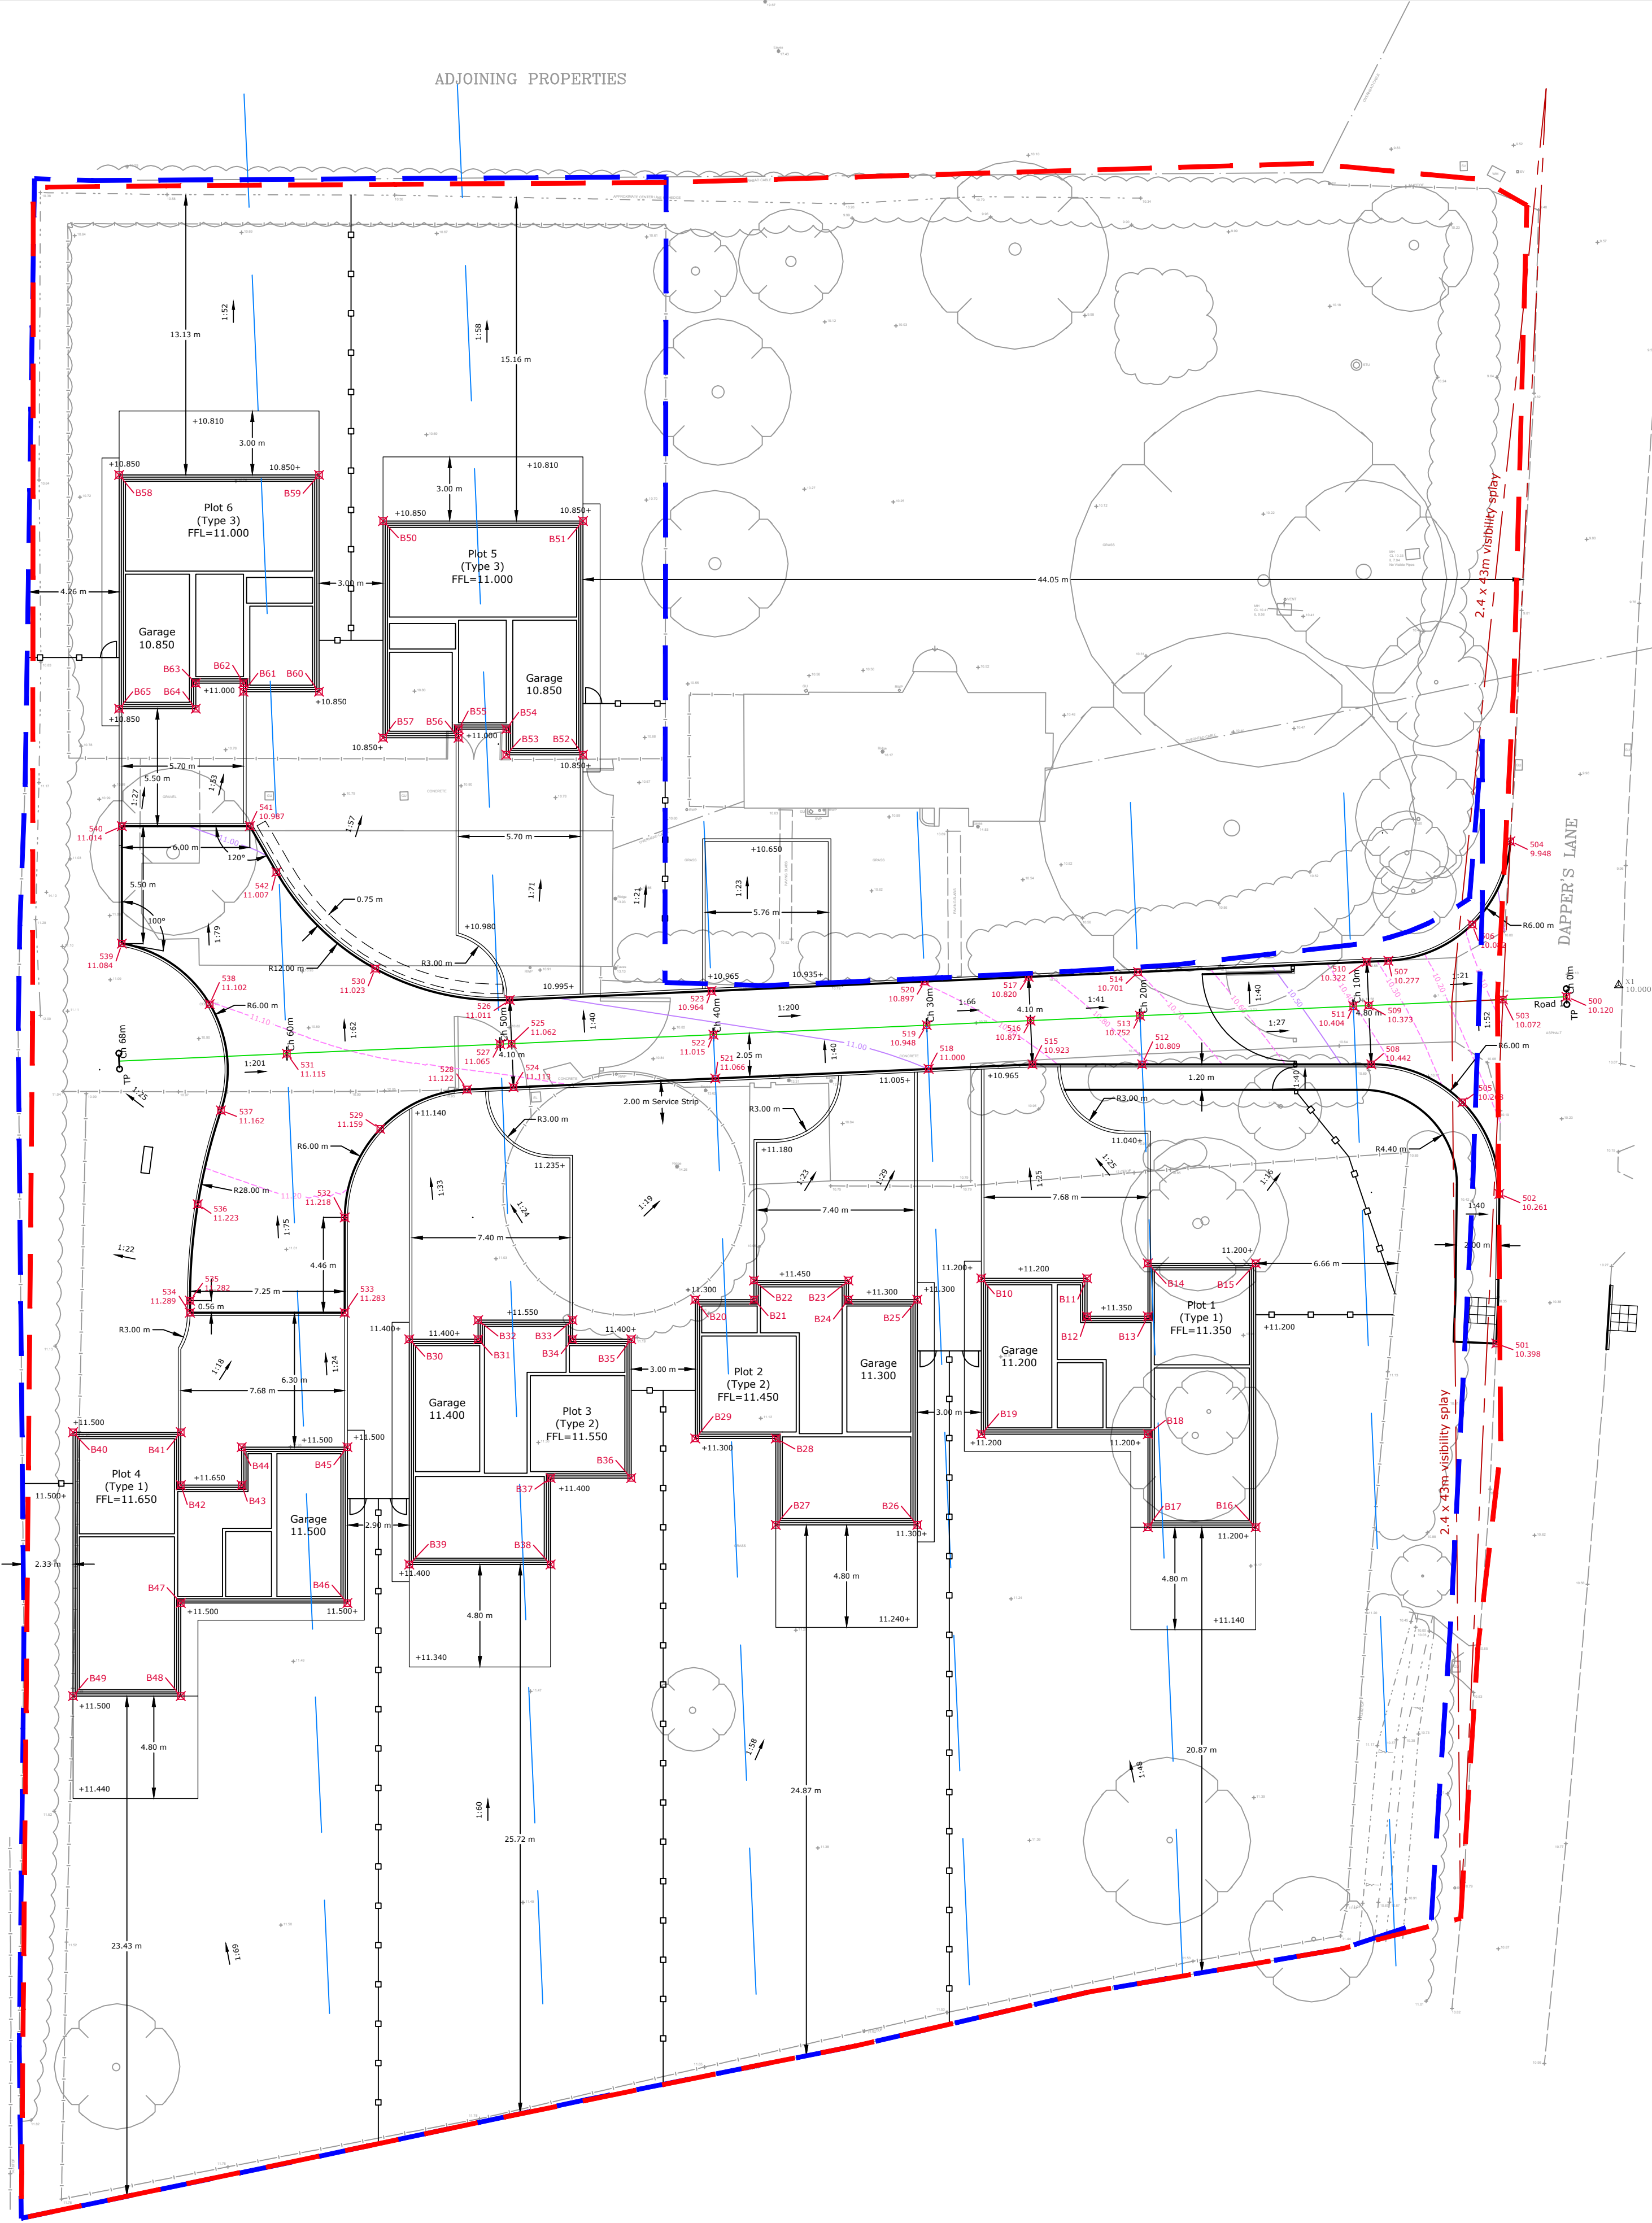

| Building Setting Out |          |          |
|----------------------|----------|----------|
| Point                | Easting  | Northing |
| B10                  | 7470.145 | 2486.268 |
| B11                  | 7475.095 | 2486.268 |
| B12                  | 7475.095 | 2484.489 |
| B13                  | 7477.945 | 2484.489 |
| B14                  | 7477.945 | 2486.968 |
| B15                  | 7482.995 | 2486.968 |
| B16                  | 7482.995 | 2474.609 |
| B17                  | 7477.945 | 2474.609 |
| B18                  | 7477.945 | 2478.968 |
| B19                  | 7470.145 | 2478.968 |
| B20                  | 7456.745 | 2485.268 |
| B21                  | 7459.495 | 2485.268 |
| B22                  | 7459.495 | 2486.168 |
| B23                  | 7463.920 | 2486.168 |
| B24                  | 7463.920 | 2485.268 |
| B25                  | 7467.145 | 2485.268 |
| B26                  | 7467.145 | 2474.718 |
| B27                  | 7460.520 | 2474.718 |
| B28                  | 7460.520 | 2478.768 |
| B29                  | 7456.745 | 2478.768 |
| B30                  | 7443.345 | 2483.413 |
| B31                  | 7446.570 | 2483.413 |
| B32                  | 7446.570 | 2484.313 |
| B33                  | 7450.995 | 2484.313 |
| B34                  | 7450.995 | 2483.413 |
| B35                  | 7453.745 | 2483.413 |
| B36                  | 7453.745 | 2476.913 |
| B37                  | 7449.970 | 2476.913 |
| B38                  | 7449.970 | 2472.863 |
| B39                  | 7443.345 | 2472.863 |
| B40                  | 7427.598 | 2479.057 |
| B41                  | 7432.648 | 2479.057 |
| B42                  | 7432.648 | 2476.579 |
| B43                  | 7435.498 | 2476.579 |
| B44                  | 7435.498 | 2478.357 |
| B45                  | 7440.448 | 2478.357 |
| B46                  | 7440.448 | 2471.057 |
| B47                  | 7432.648 | 2471.057 |
| B48                  | 7432.648 | 2466.698 |
| B49                  | 7427.598 | 2466.698 |
| B50                  | 7442.121 | 2521.744 |
| B51                  | 7451.485 | 2521.744 |
| B52                  | 7451.485 | 2510.794 |
| B53                  | 7447.895 | 2510.794 |
| B54                  | 7447.895 | 2511.994 |
| B55                  | 7445.661 | 2511.994 |
| B56                  | 7445.661 | 2511.594 |
| B57                  | 7442.121 | 2511.594 |
| B58                  | 7429.757 | 2523.901 |
| B59                  | 7439.121 | 2523.901 |
| B60                  | 7439.121 | 2513.751 |
| B61                  | 7435.581 | 2513.751 |
| B62                  | 7435.581 | 2514.151 |
| B63                  | 7433.347 | 2514.151 |
| B64                  | 7433.347 | 2512.951 |
| B65                  | 7429.757 | 2512.951 |

- NOTES
- All dimensions are in meters unless expressed otherwise and all levels are shown in meters above Site Datum.
  - Do not scale from this drawing.
  - Proposed road levels are to channel and/or crown of alignment, unless otherwise expressed.
  - The contractor is to verify the setting out prior to commencing construction and is to bring any discrepancies to the attention of the engineer.
  - Where the offset from one string to another is dimensioned as tapering the offset shall vary linearly unless noted otherwise.
- |         |          |          |        |
|---------|----------|----------|--------|
| Station | Easting  | Northing | Level  |
| X1      | 7500.000 | 2500.000 | 10.000 |
| X2      | 7495.892 | 2542.037 | 9.445  |
| X3      | 7468.383 | 2499.577 | 10.755 |
| X4      | 7444.973 | 2499.791 | 10.894 |

KEY:

Application Boundary

Client Ownership Boundary

|     |                            |       |         |          |          |
|-----|----------------------------|-------|---------|----------|----------|
| B   | Revised to Client comments | RS    | KBL     | KBL      | 25/07/19 |
| A   | Revised to Client comments | RS    | KBL     | KBL      | 19/07/19 |
| Rev | Amendment                  | Drawn | Checked | Approved | Date     |

**LANMOR Consulting**  
Civil Engineers & Transport Planning  
Thorogood House, 34 Tolworth Close, Surbiton, Surrey, KT6 7EW  
Telephone: 0208 339 7899 Fax: 0208 339 7898  
e-mail: info@lanmor.co.uk  
www.lanmor.co.uk

Countyoak Homes Ltd

Dappers Lane  
Angmering  
Setting Out Layout  
Site Plan

Sheet 1 of 4

|         |               |         |        |          |        |
|---------|---------------|---------|--------|----------|--------|
| DRAWN   | RS            | CHECKED | KBL    | APPROVED | KBL    |
| DATE    | Jul-19        | DATE    | Jul-19 | DATE     | Jul-19 |
| SCALE   | 1:200         | PRJ No. | 191183 | SIZE     | REV    |
| DWG No. | 191183/300/01 |         |        | A1       | B      |