


Site Plan of BN16 4NL

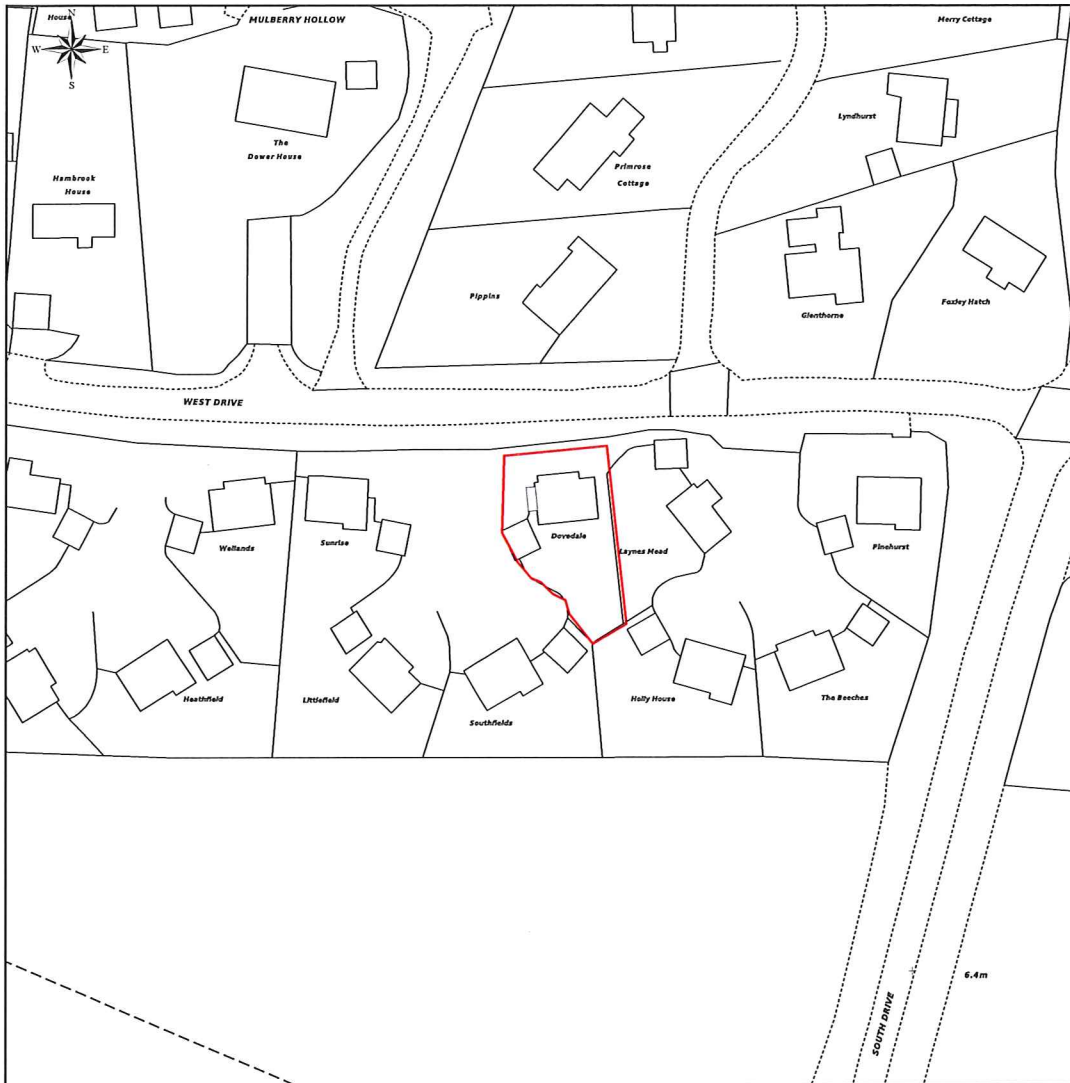

This Plan includes the following Licensed Data: OS MasterMap Black and White PDF Site Plan by the Ordnance Survey National Geographic Database and incorporating surveyed revision available at the date of production. Reproduction in whole or in part is prohibited without the prior permission of Ordnance Survey. The representation of a road, track or path is no evidence of a right of way. The representation of features, as lines is no evidence of a property boundary. © Crown copyright and database rights, 2014. Ordnance Survey 0100031673

0m 20m 40m 60m 80m 100m

Scale: 1:1250, paper size: A4

Dovedale, Angmering

Site Plan 1:1250

Project name	Dovedale, Angmering	Scale	1:1250
Drawing Title	Existing location plan	Date	01.10.2015
Drawing status	Planning	Drawn by	M Staniforth

plans ahead by **emapsite™**

Prepared by: Matthew Staniforth, 25-05-2014