




PROPOSED EAST ELEVATION
(CONSERVATORY OMITTED FOR CLARITY)
SCALE 1:100

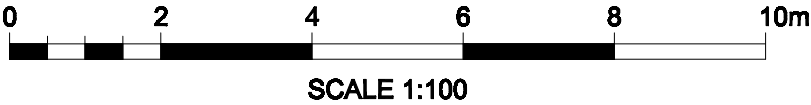

PROPOSED SOUTH ELEVATION
SCALE 1:100



Construction Investment Management
265 High Street
Dorking
Surrey
RH4 1LR

m: +44(0)7977 071456
f: +44(0)8701 992898
e: bparkinson@btconnect.com

ON BEHALF OF

**MRS S
ASHWORTH-LEACH**

**BRACKENSIDE, DAPPERS LANE
ANGMERING, WEST SUSSEX
PROPOSED ELEVATIONS**

ORIGINAL SIZE : A3

SCALE : 1:100

REV.	A				
BY	JPC				
CHKD	BP				
APPD	BP				
DATE	26.11.13				
DRG. No. 10075-008					REV. A