




EXISTING WEST ELEVATION
SCALE 1:100

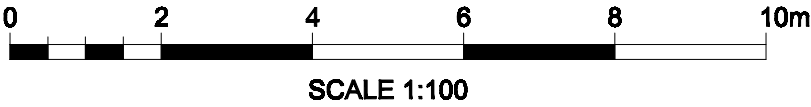

EXISTING NORTH ELEVATION
(CONSERVATORY OMITTED FOR CLARITY)
SCALE 1:100



Construction Investment Management
265 High Street
Dorking
Surrey
RH4 1LR

m: +44(0)7977 071456
f: +44(0)8701 992898
e: bparkinson@btconnect.com

ON BEHALF OF

**MRS S
ASHWORTH-LEACH**

**BRACKENSIDE, DAPPERS LANE
ANGMERING, WEST SUSSEX
EXISTING ELEVATIONS**

ORIGINAL SIZE : A3

SCALE : 1:100

REV.	A	B			
BY	JPC	JPC			
CHKD	BP	BP			
APPD	BP	BP			
DATE	26.11.13	17.12.13			
DRG. No. 10075-005					REV. B