


BLOCK/SITE PLAN
AREA 130m x 130m A3
SCALE 1:500
CENTRE COORDINATES: 506676, 103746

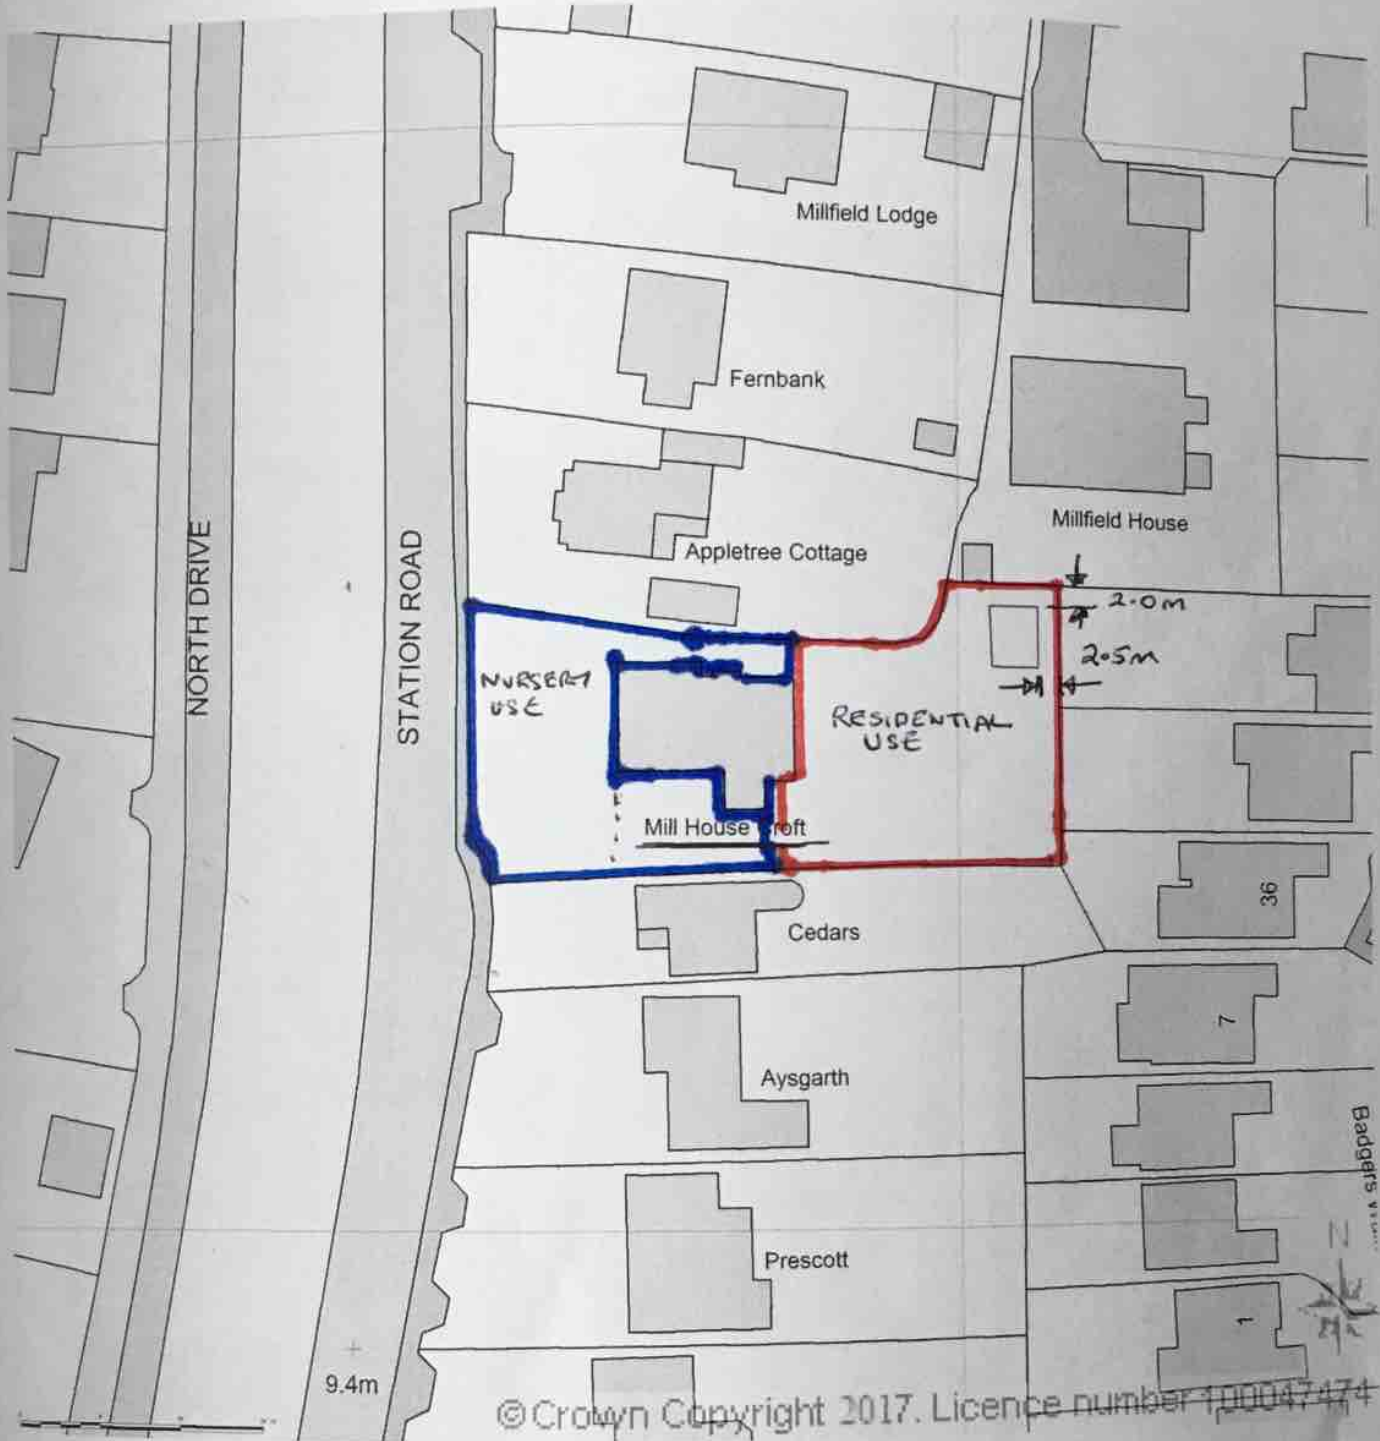

Supplied by Streetwise Maps Ltd
www.streetwise.net
Licence No: 100047474
31/07/2017 20:33:18