


Fox Rough constraints map

Ordnance Survey®

OS Sitemap®

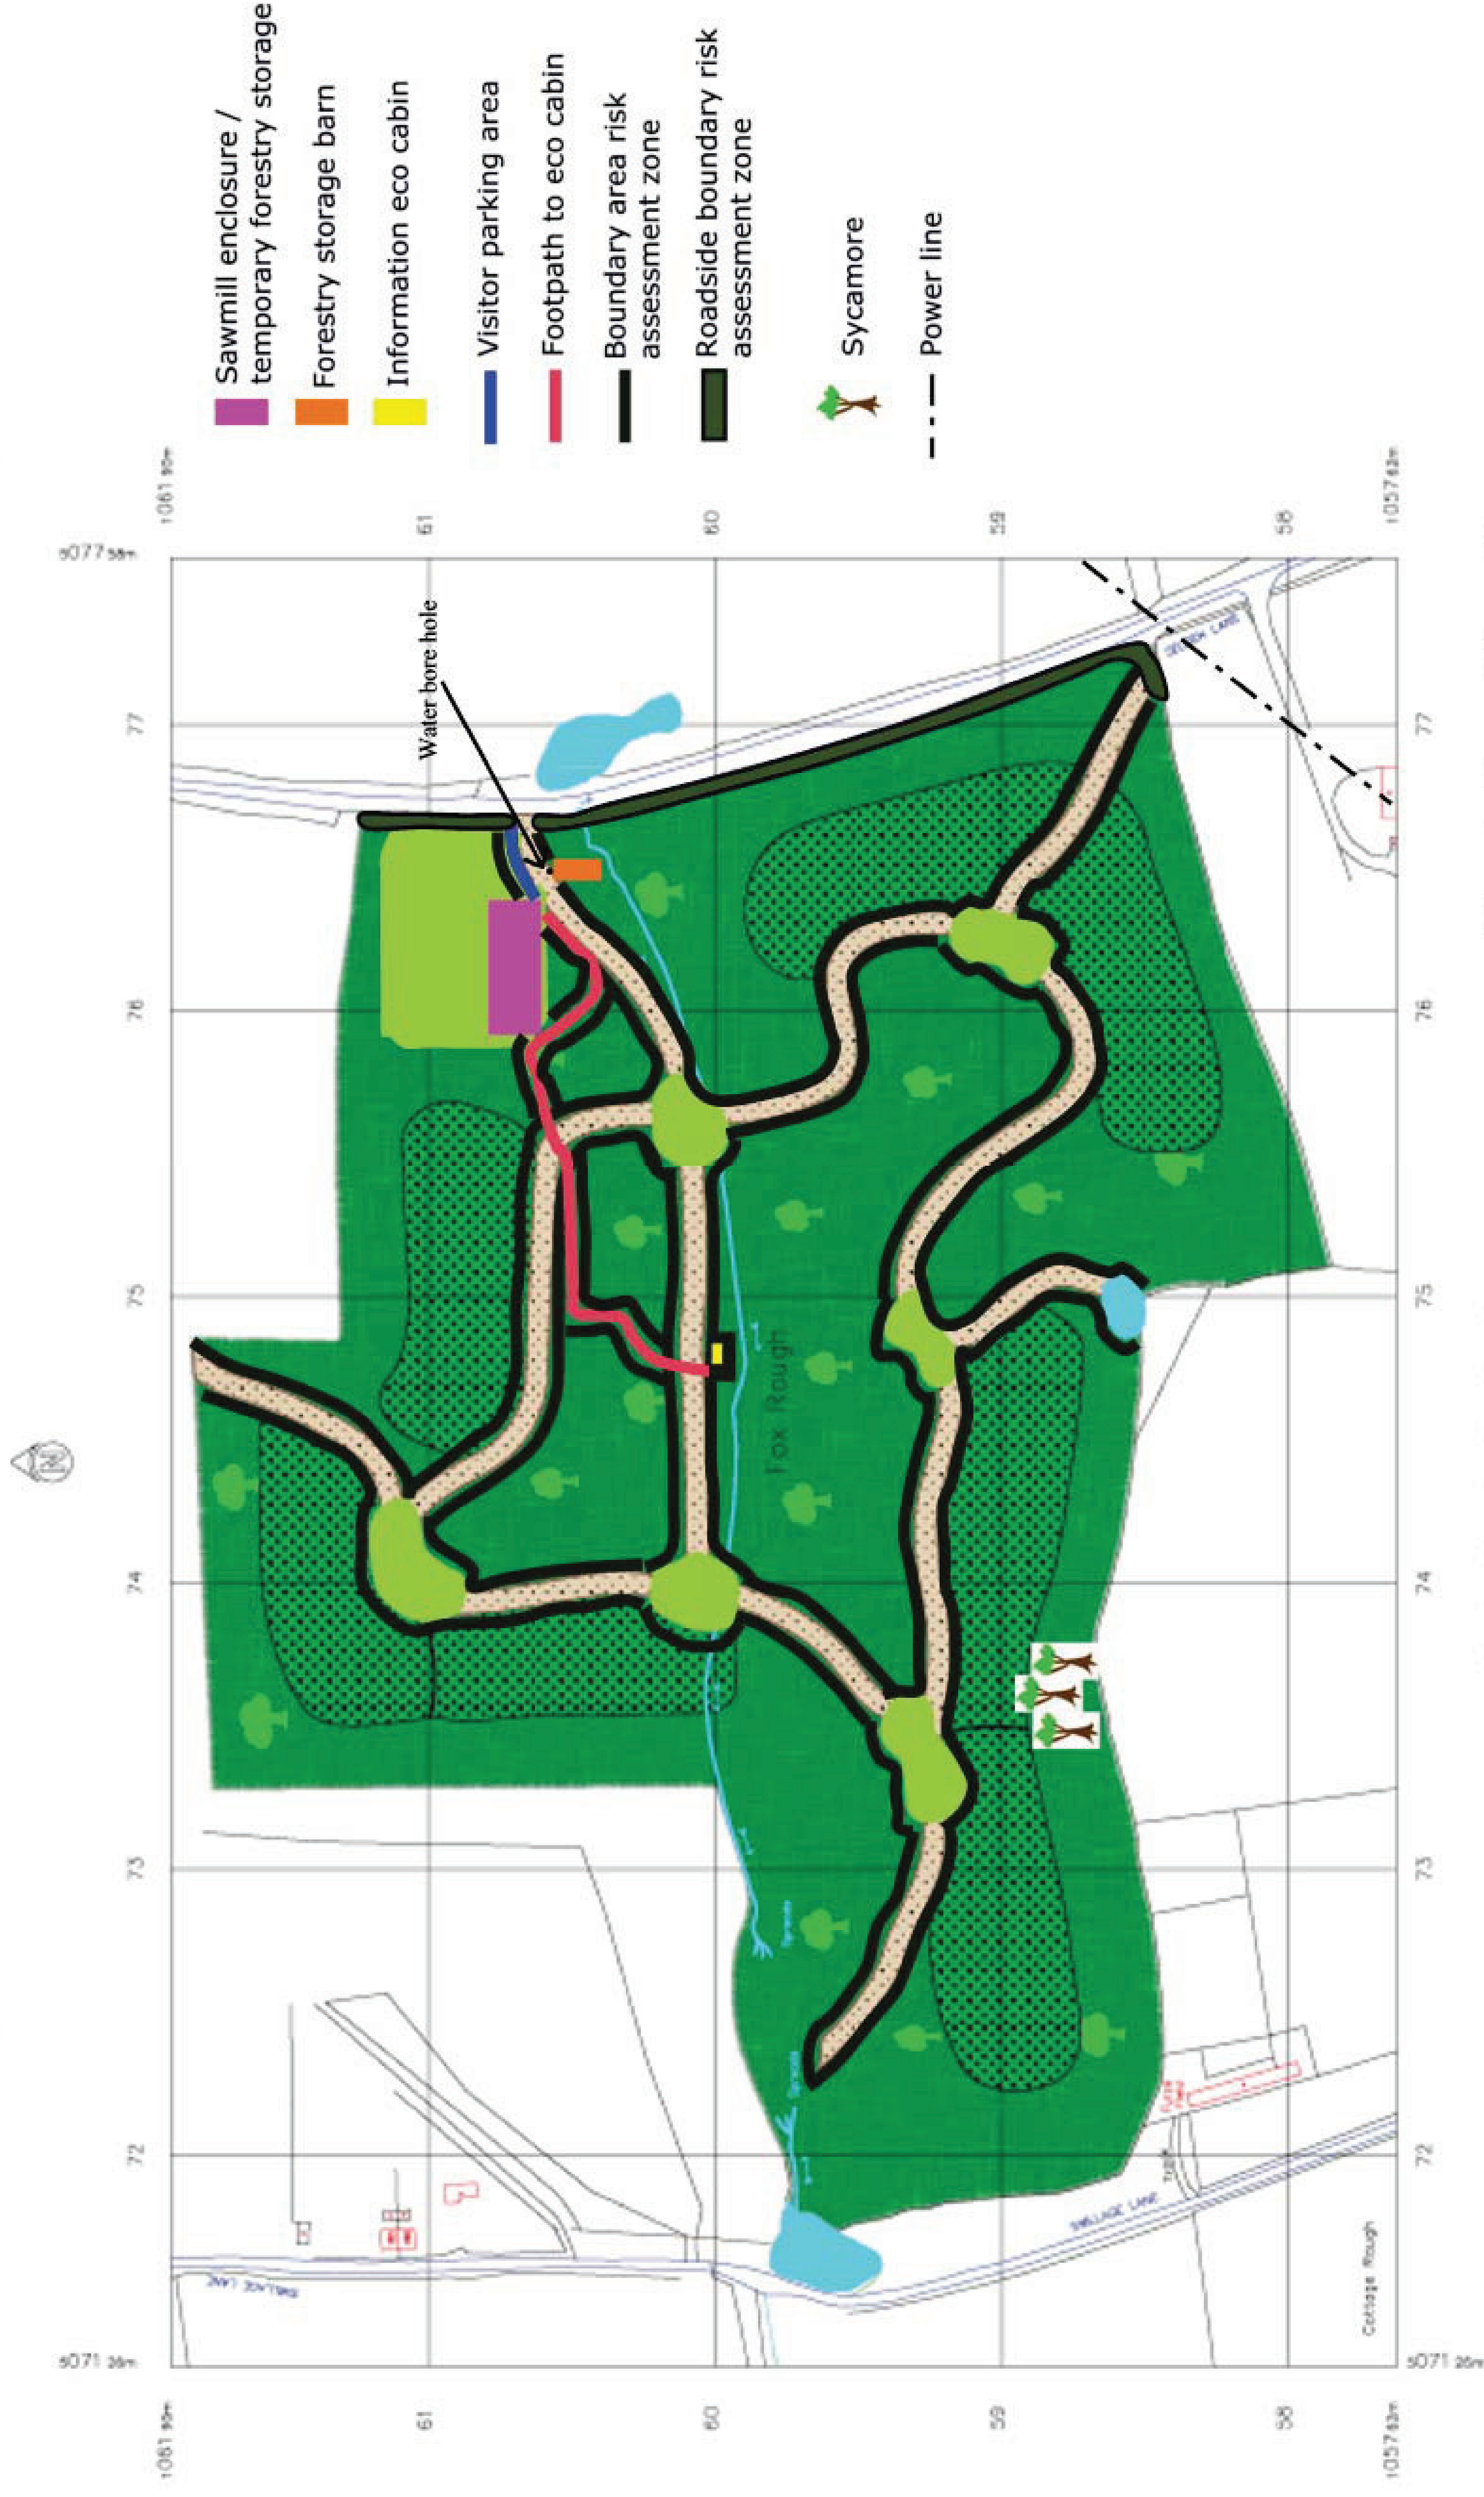

Sheet 2 – Site Plan
Scale 1:1250 @ A1

© Crown Copyright 2010
Reproduction in whole or in part is prohibited
without the prior permission of Ordnance Survey