


Bat Box Detail

Cavity/ Surface Mounted Bat Box



Example of Position of Box mounted to Gable End.

Example of Bat Box install. min 4m above G.L., Ideally facing South where practically possible. See plan for location.


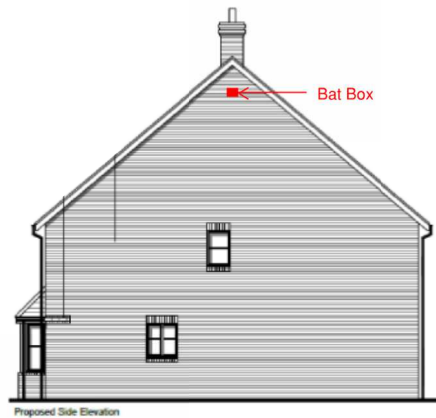


Plan Legend.

BT1 → * Bat Box Location.

12 Boxes Total

Bird & Bat Box Site Plan & Spec.

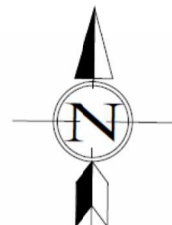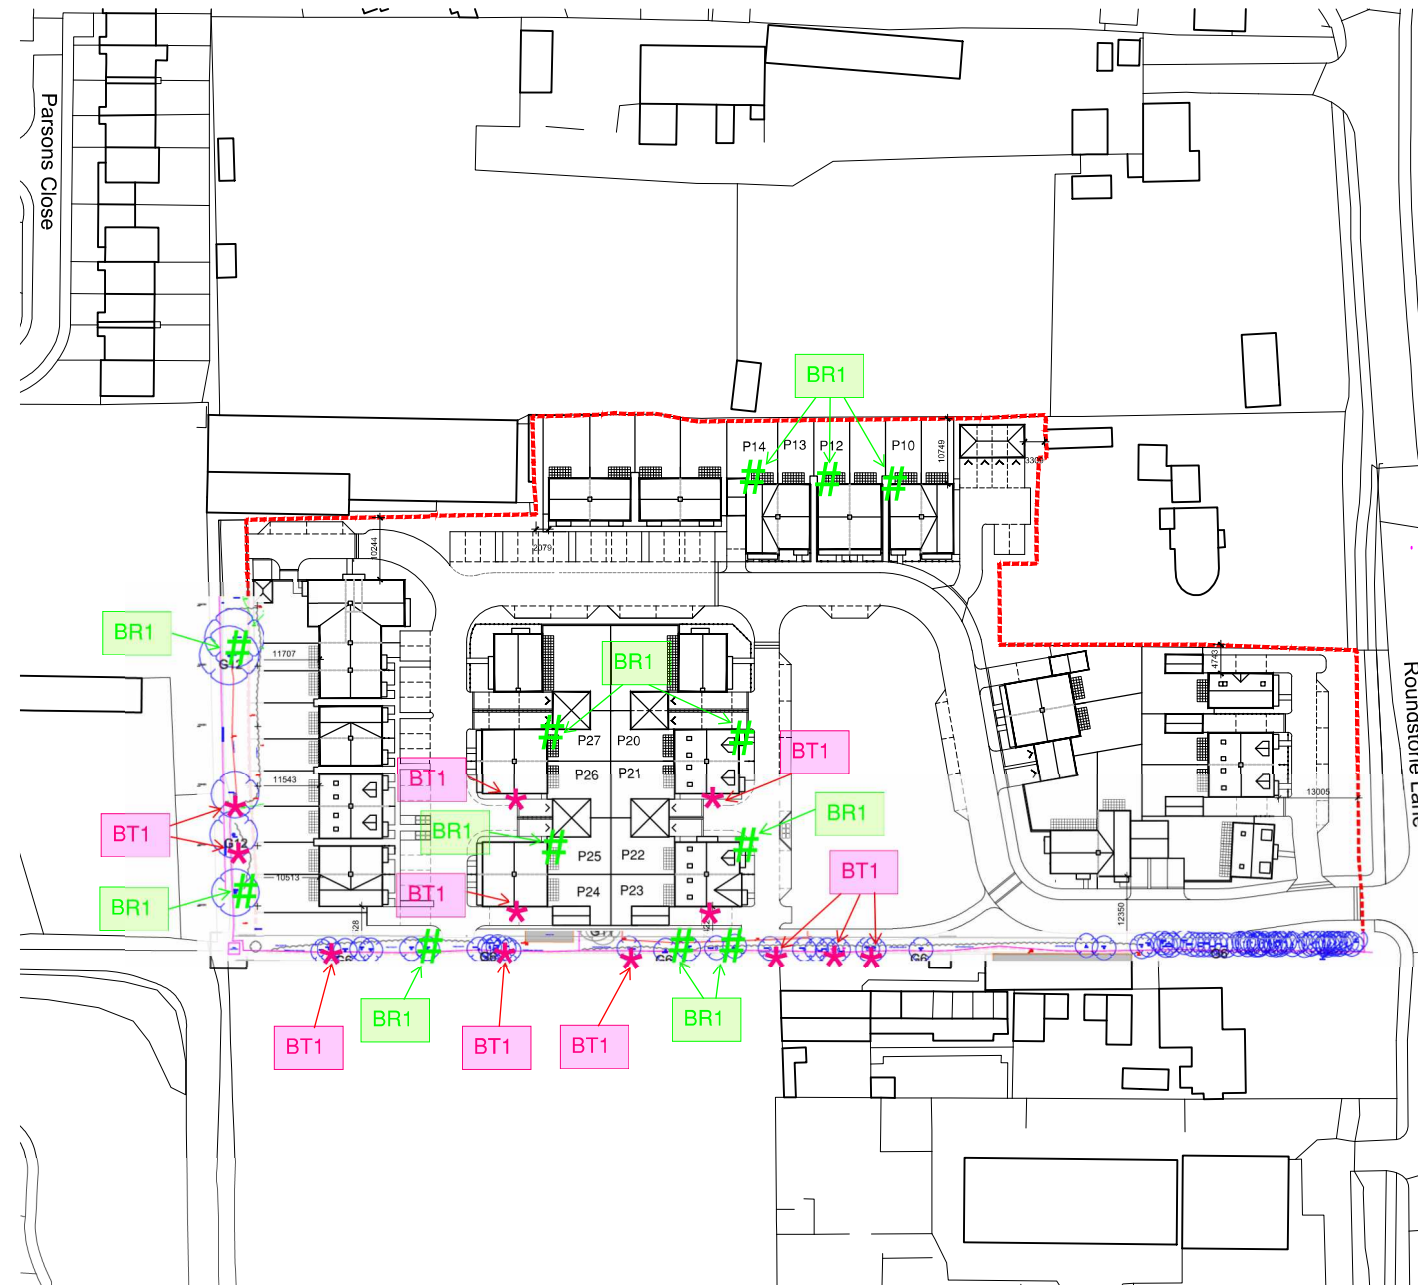

PROPOSED SITE/BLOCK PLAN


Bird Box, Multi Nest Box

Mounted under Eaves, or in Trees, see plan for location



Example of Position of Box mounted to Gable End.

Mounted between 2m to 4m high, ideally facing North-East where practically possible.

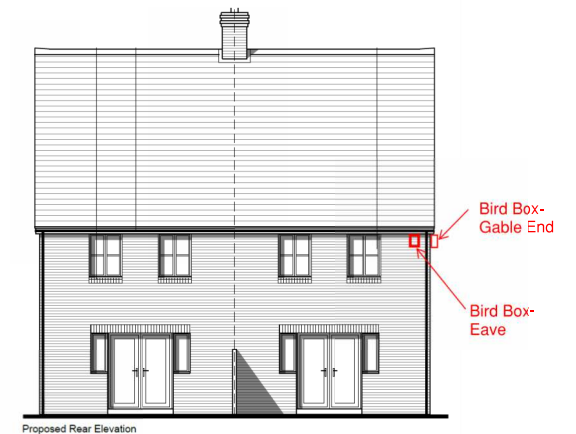

Plan Legend.

BR1 → # Bird Box Location.

12 Boxes Total



Client's Name
Sigma Homes

Drawing Title
Bird & Bat Box Site Plan

Drawn
Checked
ML
1-06-26

Rev V2_ 19-6-26 North symbol updated.

Job Title
The Former Shrubland Nursery,
Roundstone Lane, Angmering

Scale
1:1250 @ A3
metres 10 20 30 40 50

Planning