

Bird & Bat Box Site Plan & Spec.

Bat Box Detail

Cavity/ Surface Mounted Bat Box

Bird Box, Multi Nest Box

Mounted under Eaves, or in Trees, see plan for location

Example of Position of Box mounted to Gable End.

Example of Bat Box install. min 4m above G.L., Ideally facing South where practically possible. See plan for location.

Example of Position of Box mounted to Gable End.

Mounted between 2m to 4m high, Ideally facing North-East where practically possible.

Plan Legend.


BT1 → ★ Bat Box Location.

12 Boxes Total

Plan Legend.

BR1 → # Bird Box Location.

12 Boxes Total

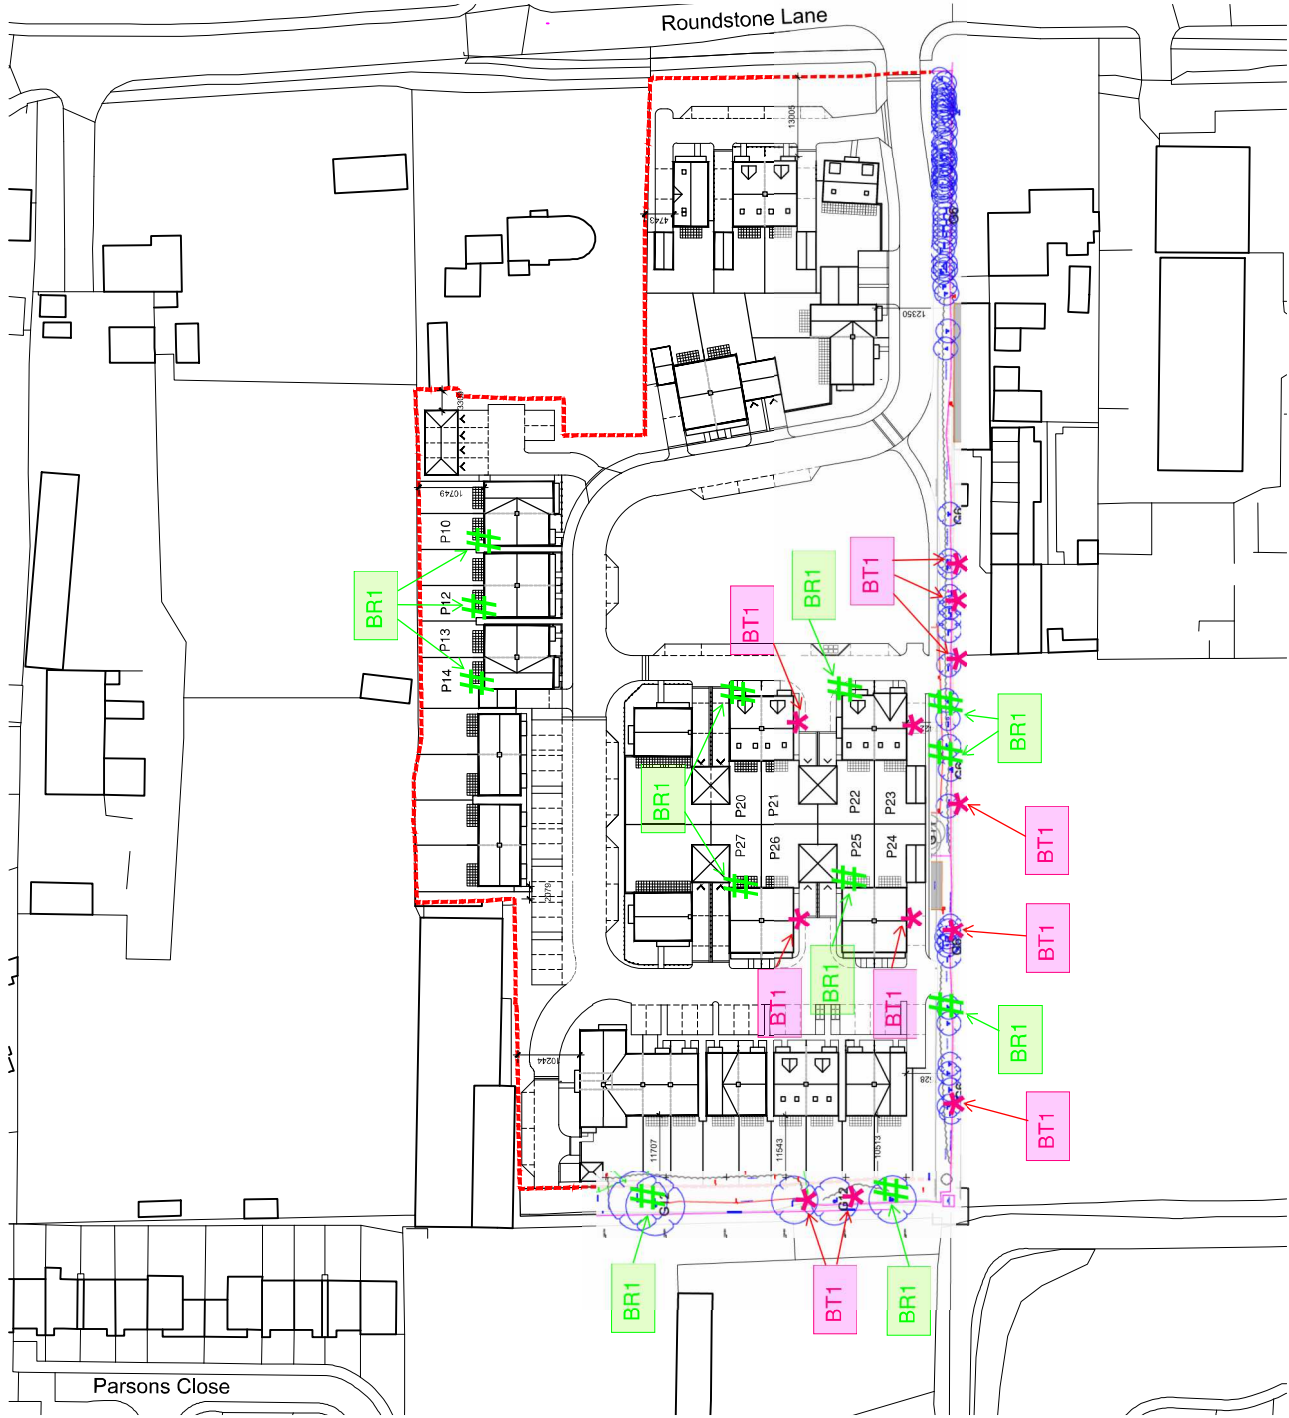

Client's Name

Sigma Homes

Job Title

The Former Shrubland Nursery,
Roundstone Lane, Angmering

Drawing Title

Bird & Bat Box Site Plan

Scale

1:1250 @ A3

Drawn

Checked

Date

1-06-26

Job No

001

Drawing No

BB01

Rev

A

Rev A_

1-6-26

Planning

