
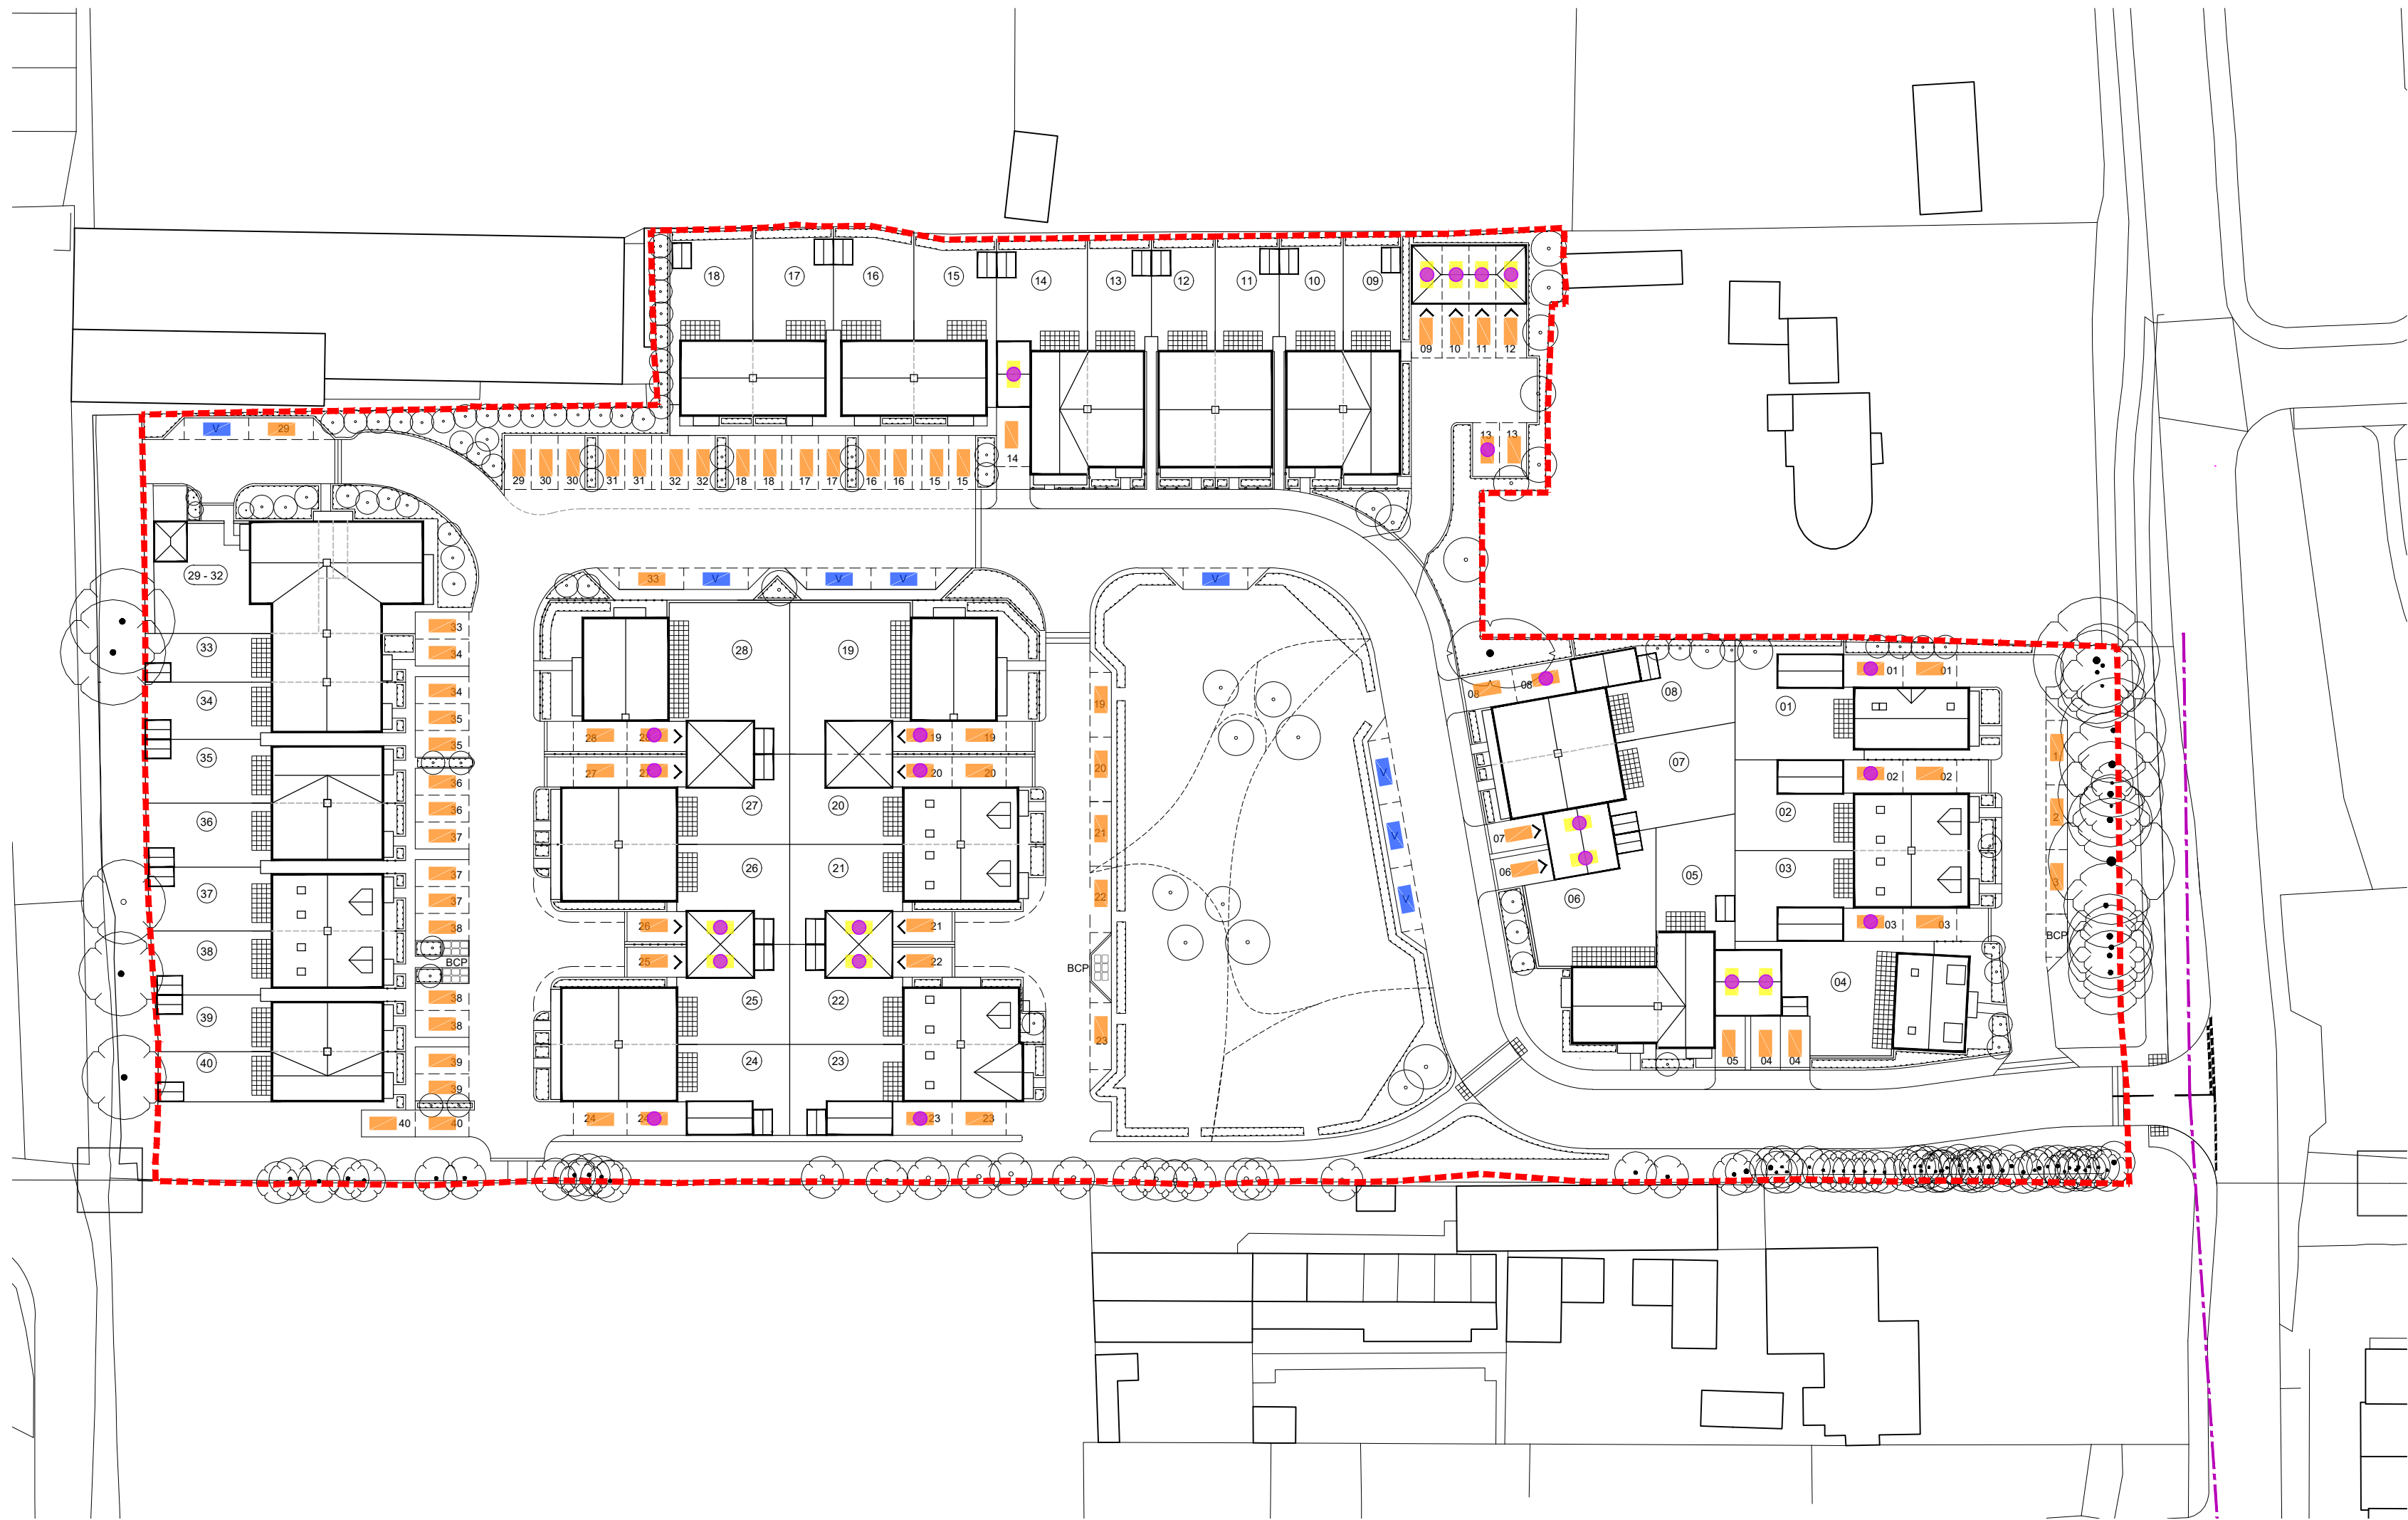


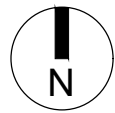

Parking Distribution Plan

CDM 2015 Health & Safety Information

This information relates only to 'Significant Hazards' identified on this drawing and is to be read in conjunction with the Designer's Hazard Register.

Key:

- Allocated Car Spaces
- Visitor Car Spaces
- Car Port
- EV Charging Space

- Additional Space (not counting towards parking provision)

Notes:

- All garages to a minimum internal dimension of 3.0m x 6.0m
- All houses with garages and driveways will be provided with an EV charging point
- 5 further EV charging spaces will be provided equating to 23% of all parking spaces

P3	08.07.21	Roof plans adjusted	LT	AK
P2	05.07.21	Revised to client comment	LT	AK
P1	22.02.21	Planning Issue	PB	LT

Rev	Date	Revision Details	Dr	Ch
-----	------	------------------	----	----



London: 76 Great Suffolk Street
London, SE1 0BL
T 0207 928 2773 E london@ecearchitecture.com
Sussex: Brooklyn Chambers, 11 Goring Road
Worthing, West Sussex, BN12 4AP
T 01903 248777 E sussex@ecearchitecture.com
Bristol: Westworks, Colston Tower
Colston Street, Bristol, BS1 4XE
T 0117 214 1101 E bristol@ecwestworks.com
ECE Architecture
www.ecearchitecture.com

Client's Name
Sigma Homes

Job Title
**The Former Shrubland Nursery,
Roundstone Lane, Angmering**

Drawing Title
Parking Distribution Plan

Scale
1:500 @ A2



Drawn	Checked	Date
PB	LT	12.02.21

Job No	Drawing No	Rev
6855	PL-103	P3

Status

PRELIMINARY