


Planning and Development Services
Arun District Council
Arun Civic Centre
Maltravers Road
Littlehampton
West Sussex
BN17 5LF

Developer Services
Southern Water
Sparrowgrove House
Sparrowgrove
Otterbourne
Hampshire
SO21 2SW

 

Your Ref
A/81/18/RES
Our Ref
PLAN-025381
Date
13/11/2018

Dear Sirs,

Proposal: Approval of reserved matters following outline consent A/132/17/OUT for appearance, landscaping, layout & scale for demolition of existing dwelling & the erection of 30 No. dwellings. This application is a Departure from the Development Plan.
Site: Quiet Waters, Roundstone Lane, Angmering, BN16 4AX.
A/81/18/RES

Thank you for your letter of 24/08/2018.

The amended drainage layout J5762/EX01 does not show final connection point for foul disposal. Kindly submit a detailed drainage layout plan, clearly indicating their relevant discharge points.


The Council's Building Control officers/technical staff and the environment agency should be consulted regarding the surface water disposal.

Yours sincerely,



Luis Silva
Developer Services

SOUTHERN WATER

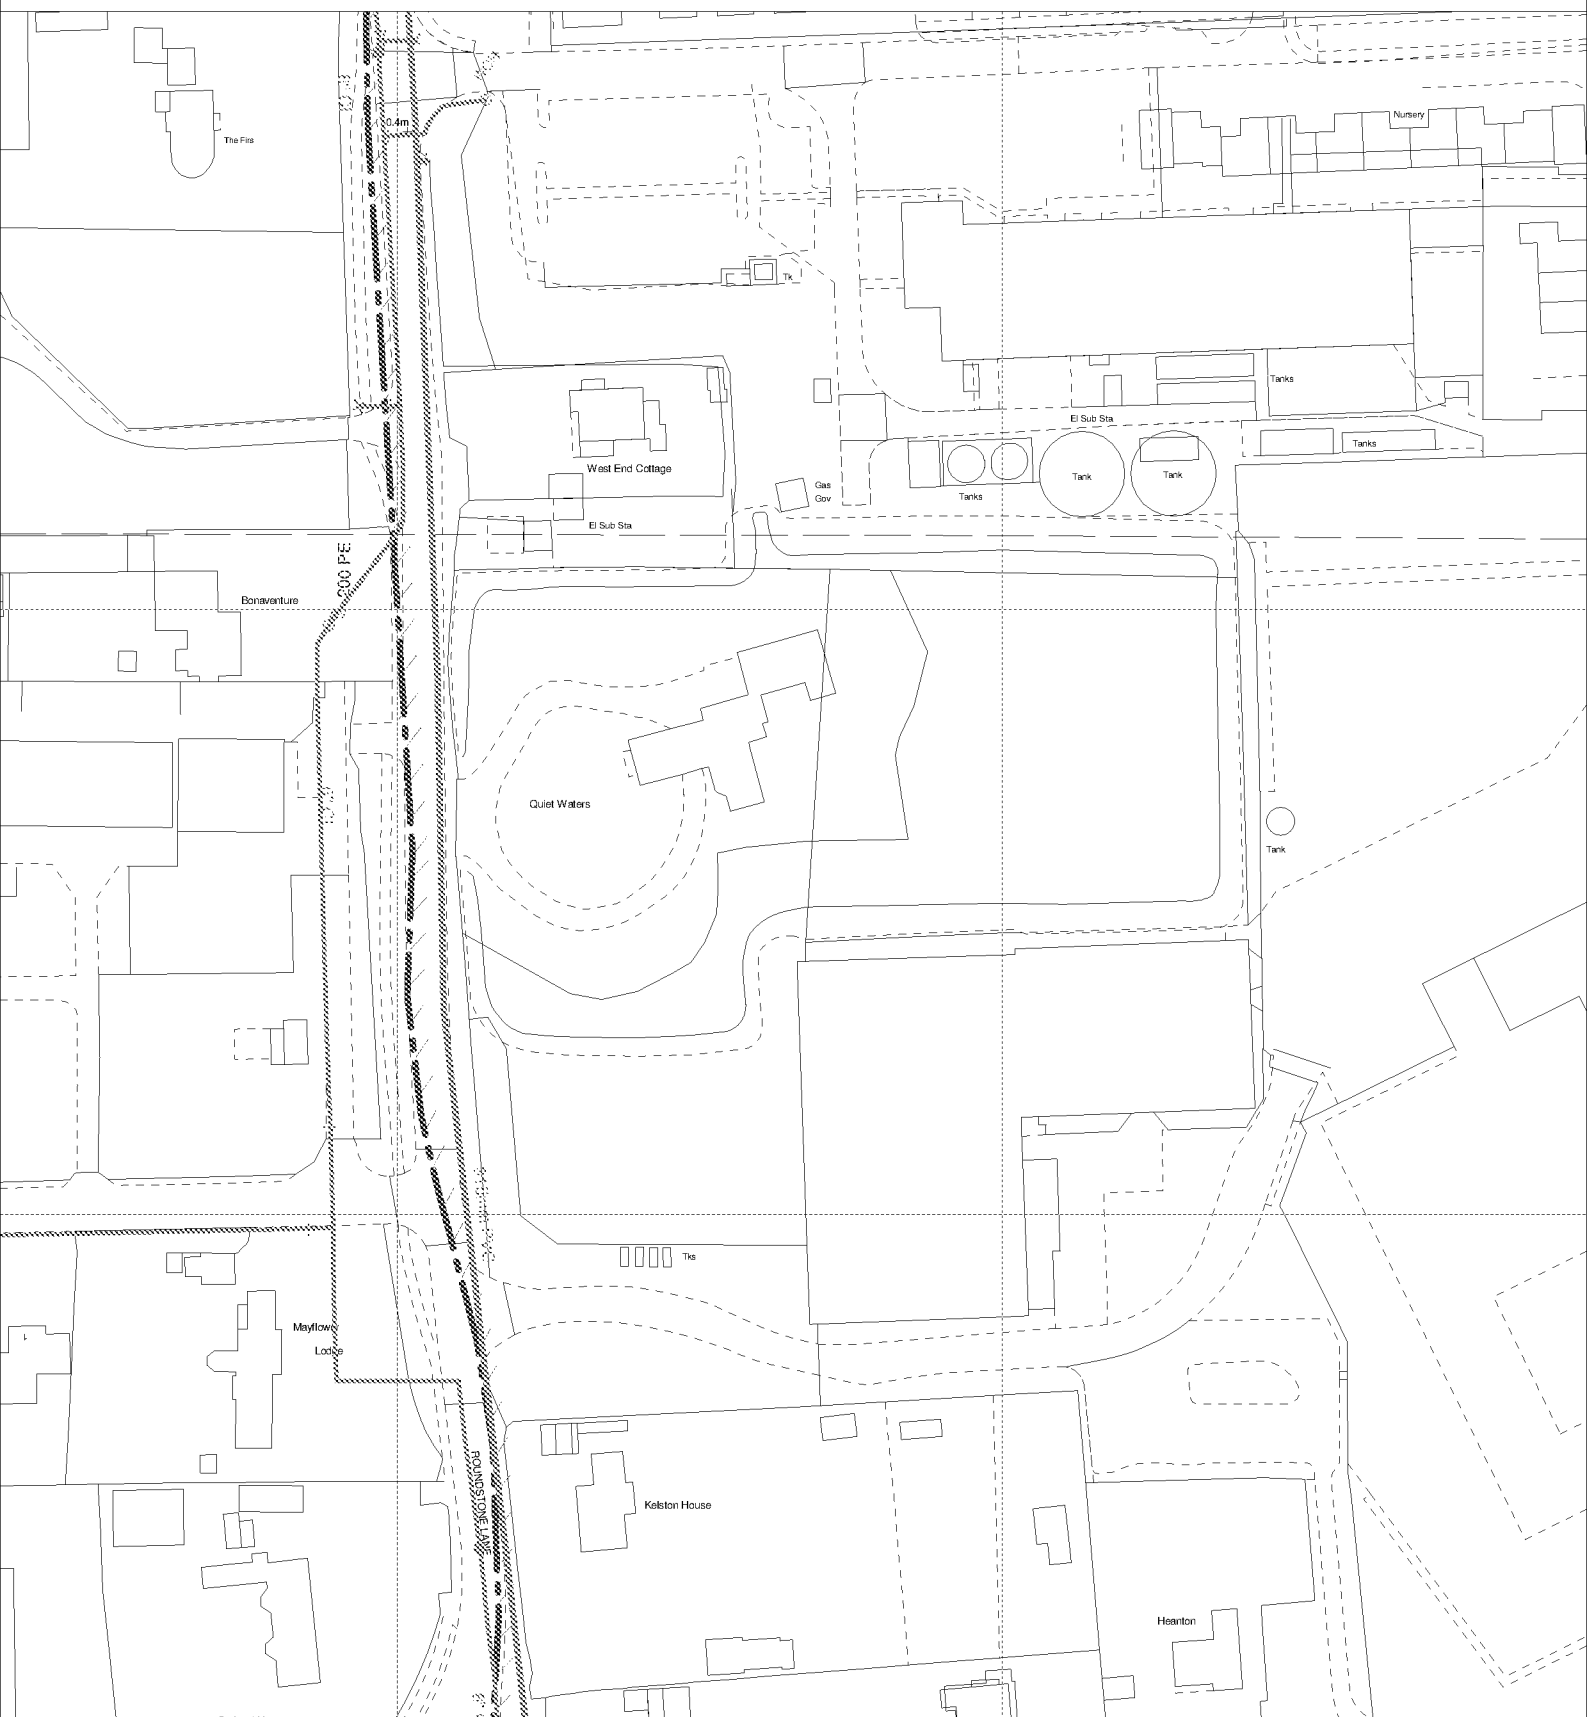

The positions of pipes shown on this plan are believed to be correct, but Southern Water Services Ltd accept no responsibility in the event of inaccuracy. The actual positions should be determined on site.

Based upon Ordnance Survey Digital Data with the permission of the controller of H.M.S.O. Crown Copyright Reserved Licence No. WU 298530

O.S. REF: TQ0703SW

Scale: 1:1250

Screen Print

WARNING: BAC pipes are constructed of Bonded Asbestos Cement

WARNING: Unknown (UNK) materials may include Bonded Asbestos Cement

ARUN DISTRICT COUNCIL A/81/18/RES



Printed By: chandne

Date: 7-11-2018

Southern Water MapGuide Browser

Requested By: