


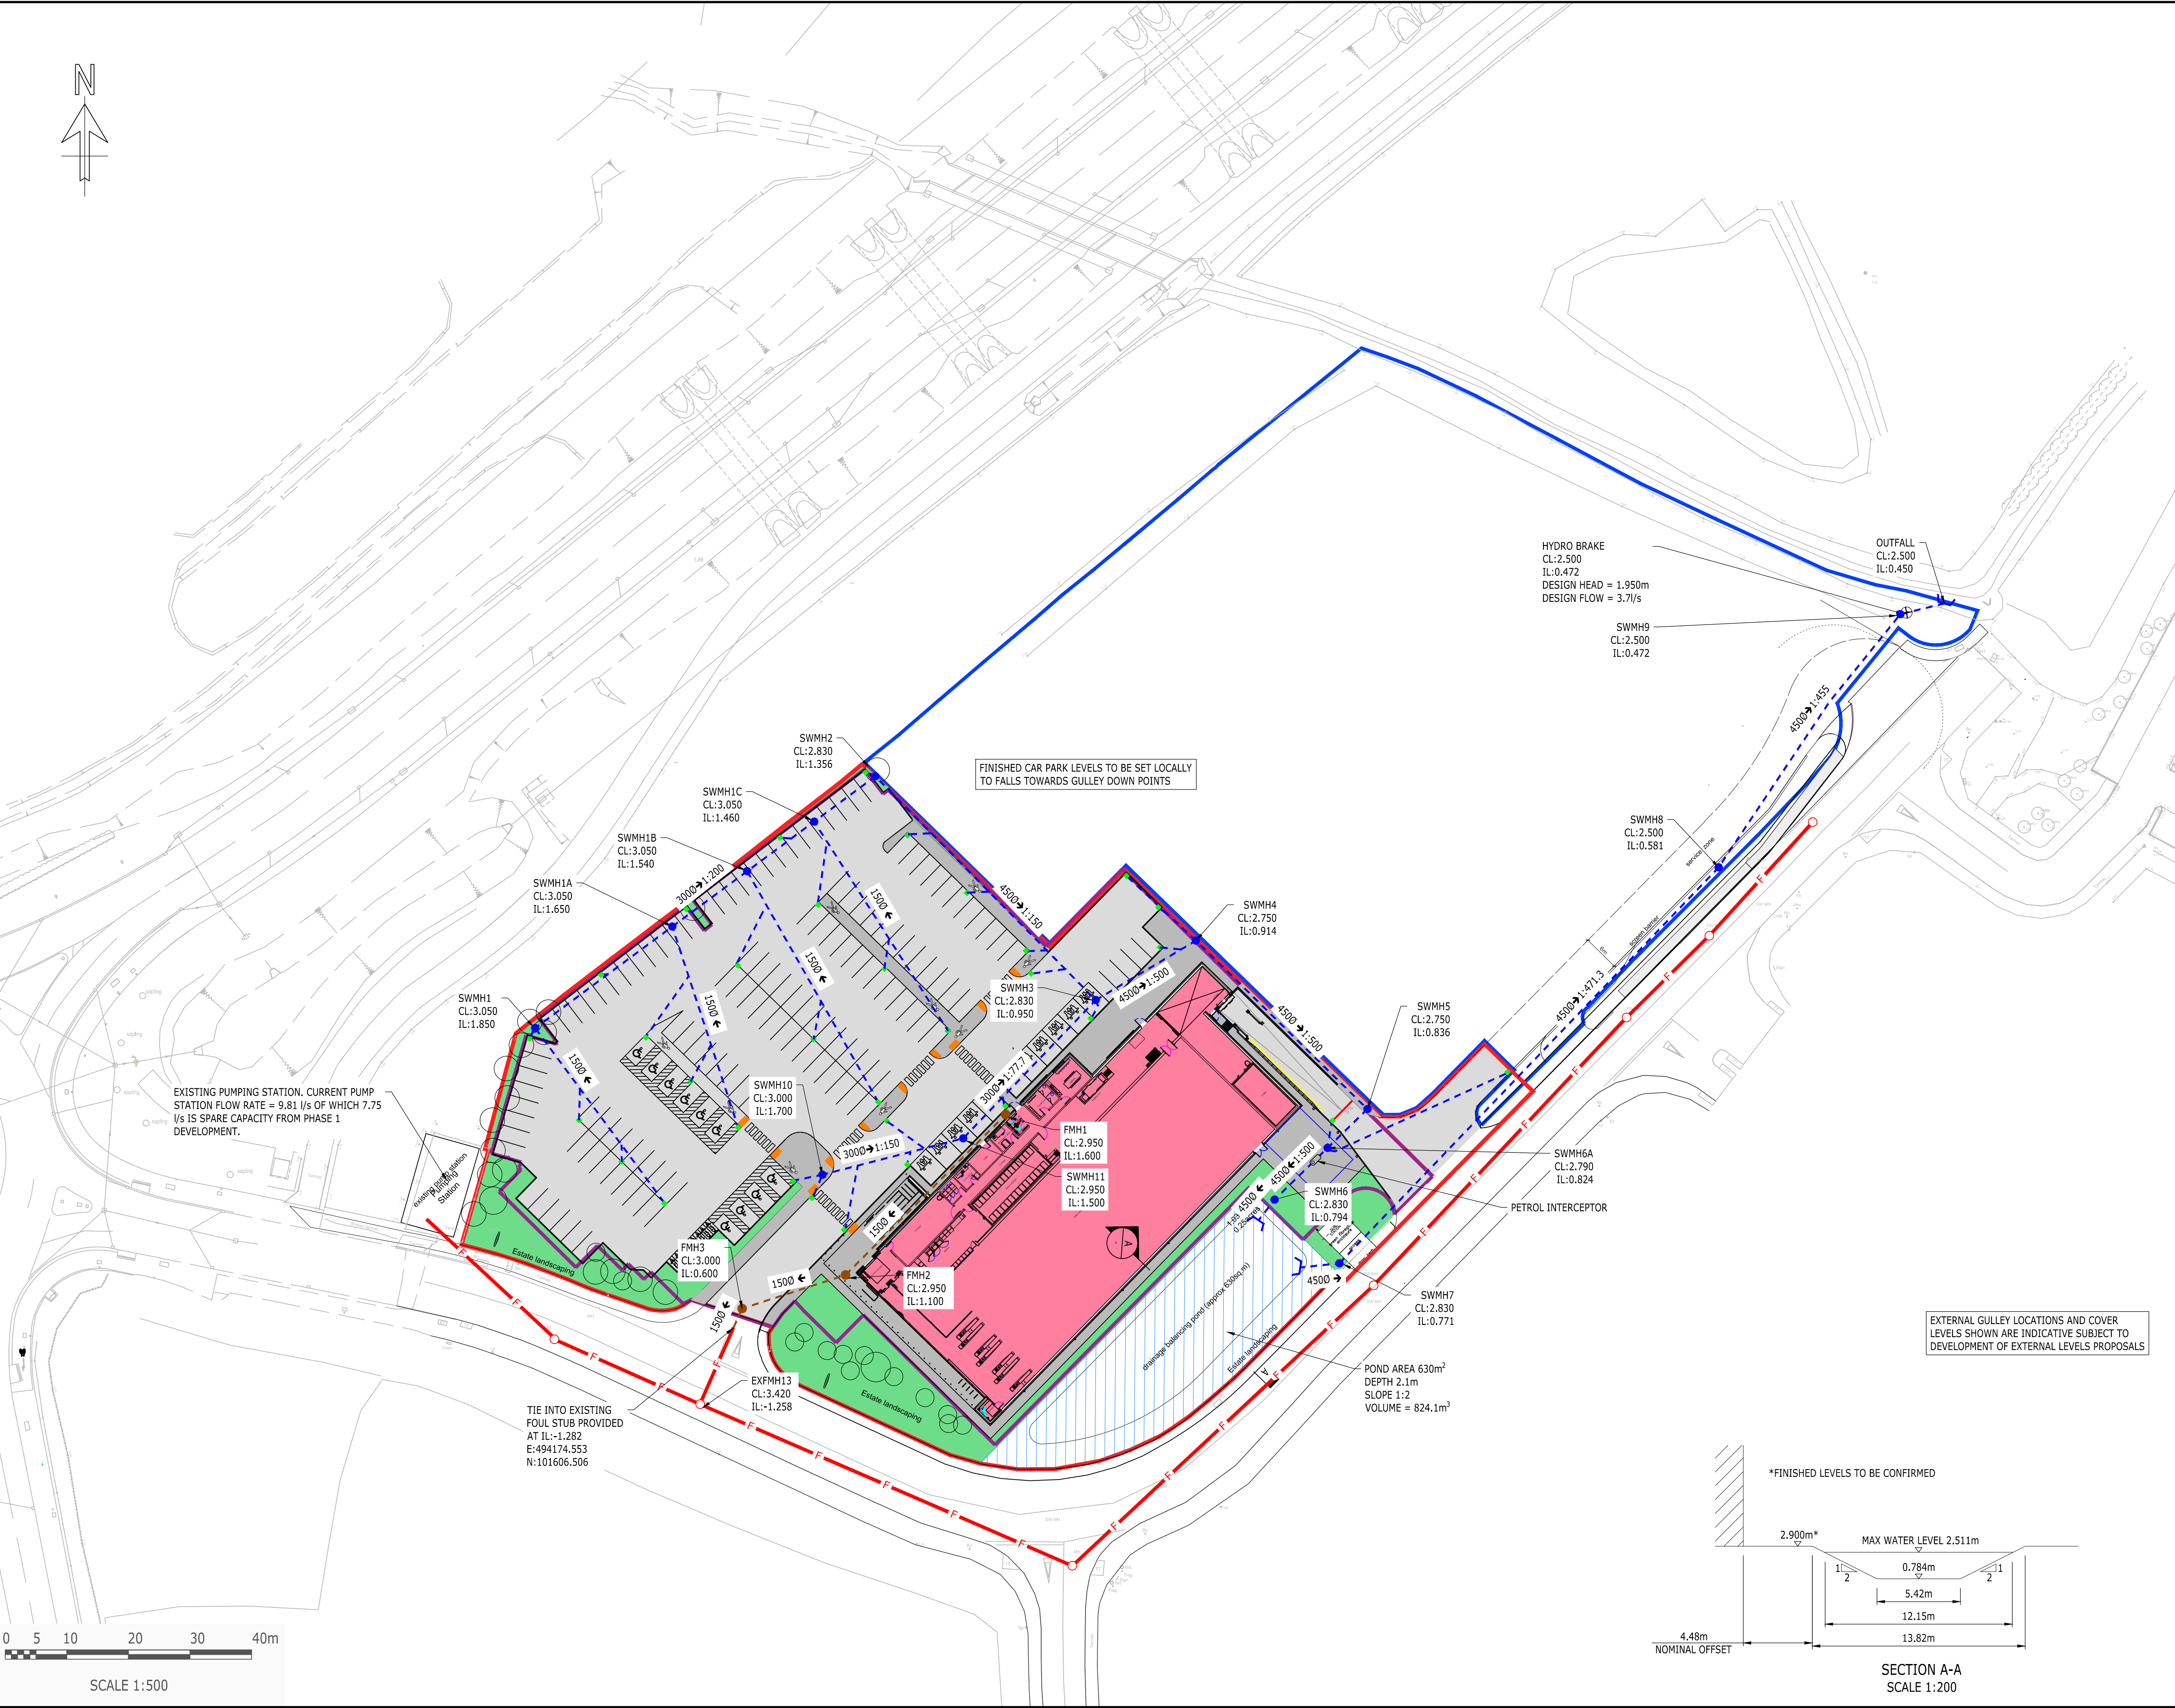

COPYRIGHT RAMBOLL UK LIMITED. ALL RIGHTS RESERVED. THIS DOCUMENT IS ISSUED FOR THE PARTY WHO COMMISSIONED IT AND FOR THE SPECIFIC PURPOSES CONNECTED WITH THE PROJECT ONLY. IT SHOULD NOT BE RELIED UPON BY ANY OTHER PARTY OR USED FOR ANY OTHER PURPOSE. RAMBOLL ACCEPTS NO RESPONSIBILITY OR LIABILITY WHICH MAY ARISE FROM RELIANCE OR USE OF THIS DOCUMENT OR THE DATA CONTAINED HEREIN BY ANY OTHER PARTY OR FOR ANY OTHER PURPOSE.

- NOTES
- DO NOT SCALE FROM THIS DRAWING.
 - ALL DIMENSIONS ARE METRES UNLESS OTHERWISE STATED.
 - ALL LEVELS ARE IN METRES ABOVE ORDNANCE DATUM UNLESS OTHERWISE STATED.
 - THIS DRAWING IS TO BE READ IN CONJUNCTION WITH ALL RELEVANT ARCHITECTS AND ENGINEERS DRAWINGS AND SPECIFICATIONS.
 - RAIN WATER PIPE AND FOUL CONNECTIONS FROM BUILDING TO CONNECT TO NEAREST MANHOLE VIA INSPECTION CHAMBER. POSITIONS TO BE CONFIRMED AT DETAILED DESIGN STAGE.
 - ALLOWANCE TO BE MADE FOR 8NO. INSPECTION CHAMBERS (4500 POLYPROPYLENE INSPECTION CHAMBER) FOR FOUL CONNECTIONS PER BUILDING AND ASSOCIATES UNDER SLAB PIPE WORK (CAST IRON)
 - ALL SURFACE WATER PIPES TO BE MADE FROM POLYPROPYLENE TWIN WALL PLASTIC.
 - ALL FOUL WATER PIPES TO BE MADE FROM VITRIFIED CLAY.
 - ALL MANHOLE COVERS WITHIN THE CARRIAGEWAY TO BE CLASS D400 TO BS EN 124 AND ALL OTHER COVERS TO BE B125 LOAD RATING.

- SURFACE WATER DRAINAGE
- FOUL WATER DRAINAGE
- MANHOLE (SURFACE WATER)
- MANHOLE (FOUL WATER)
- GULLY
- LDC
- LINEAR CONCRETE DISHED CHANNEL
- PETROL INTERCEPTOR
- ⊕ HYDRO-BRAKE
- HEADWALL
- EXISTING FOUL WATER DRAINAGE

P04	PRELIMINARY	09/09 2019	CL	MRD
P03	PRELIMINARY	30/08 2019	BW	MRD
P02	PRELIMINARY	02/07 2019	BW	MRD
P01	PRELIMINARY	28/06 2019	BW	MRD
Rev	Description	Date	By	App

PRELIMINARY

OLDLANDS FARM
BOGNOR REGIS

tel 023 8081 7500 fax 023 8081 7600 southampton@ramboll.co.uk
www.ramboll.co.uk

PHASE 1A - LIDL SITE
DRAINAGE LAYOUT

Project No:	Scale (@A1):	Drawn:	Date:
1620003993	1:500	BW	JUN.19
Drawing No:	Rev:		
RAM-0500-01A-DR-CR-20001	P04		