


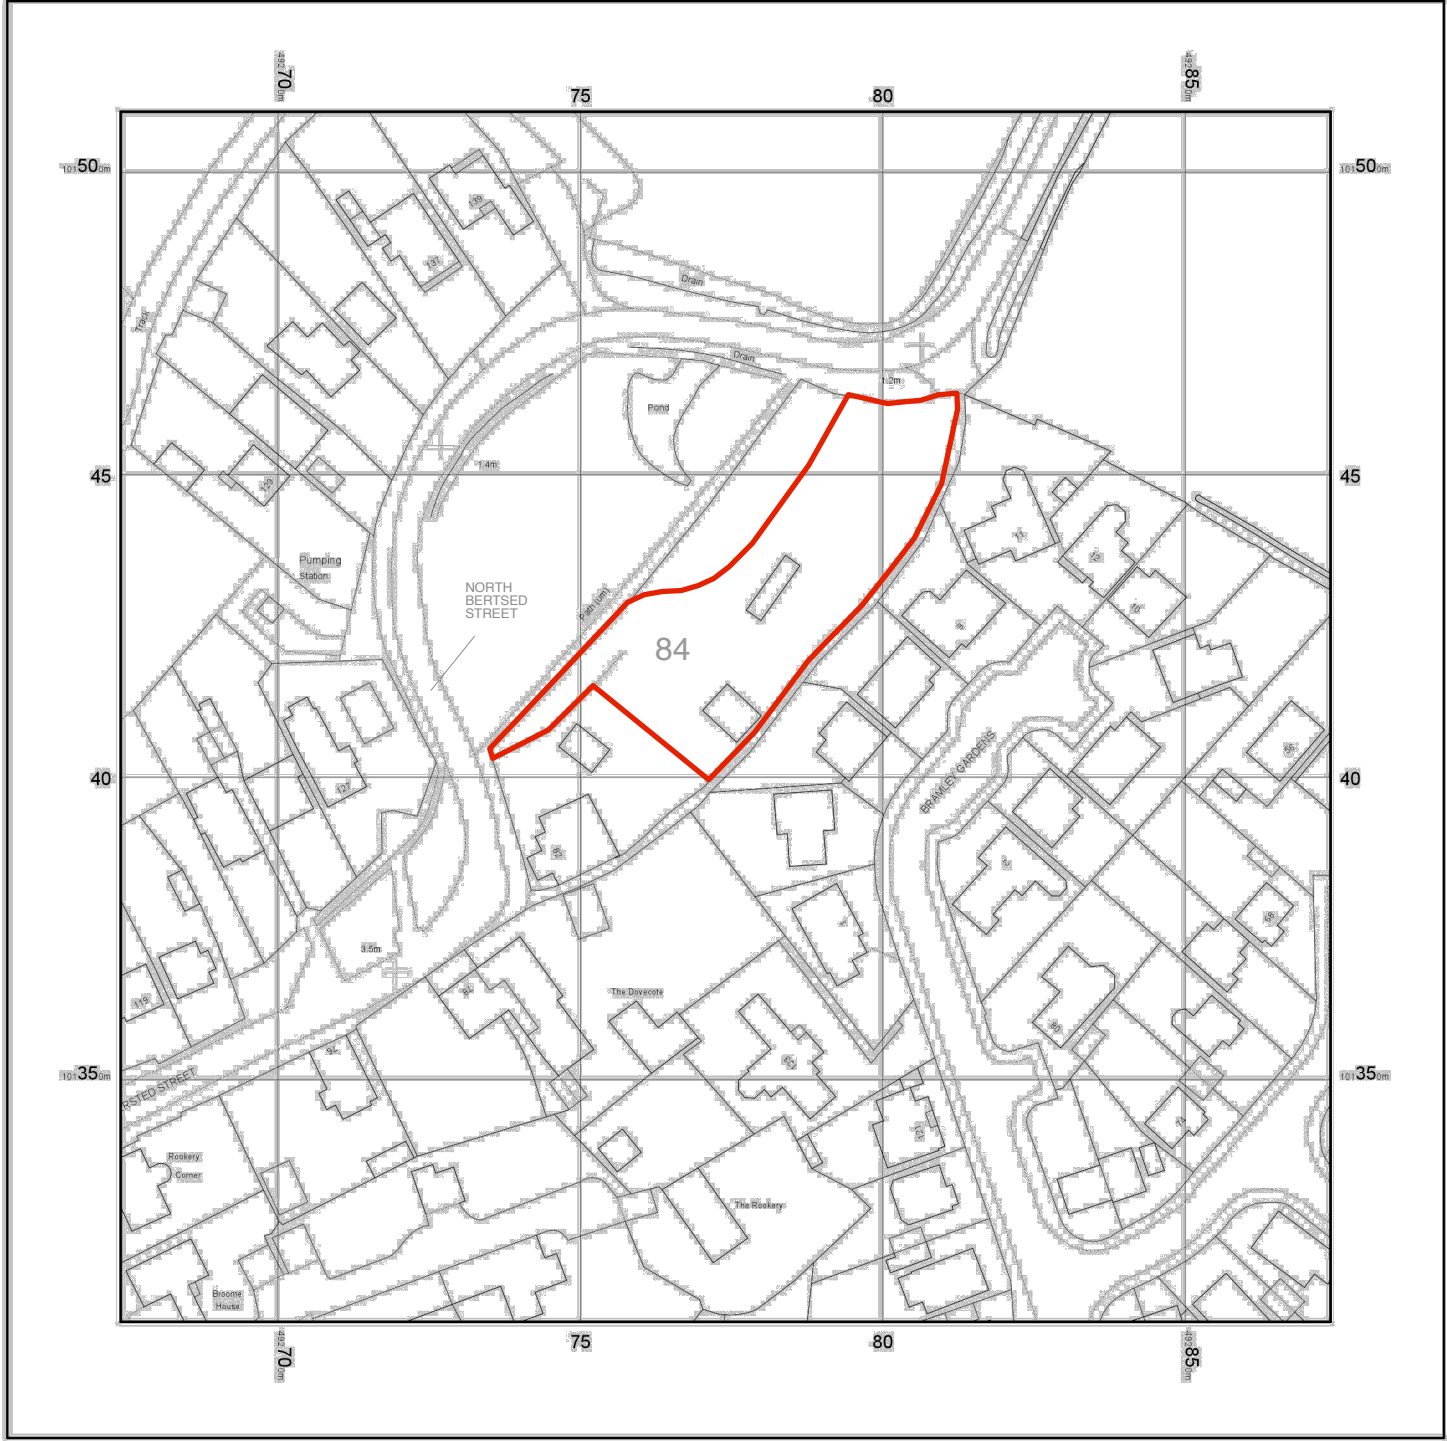

Scale 1:1250




© Crown copyright and database rights 2018 Ordnance Survey 100048957. The representation of road, track or path is no evidence of a boundary or right of way. The representation of features as lines is no evidence of a property boundary.


Supplied by: www.ukmapcentre.com
Serial No:151884
Centre Coordinates:492774,101410
Production Date: 03/12/2018 09:16:07

Liseve Lodge, 84 North Bersted Street, Bognor Regis, PO22 9AQ

Location Plan at 1:1250 scale

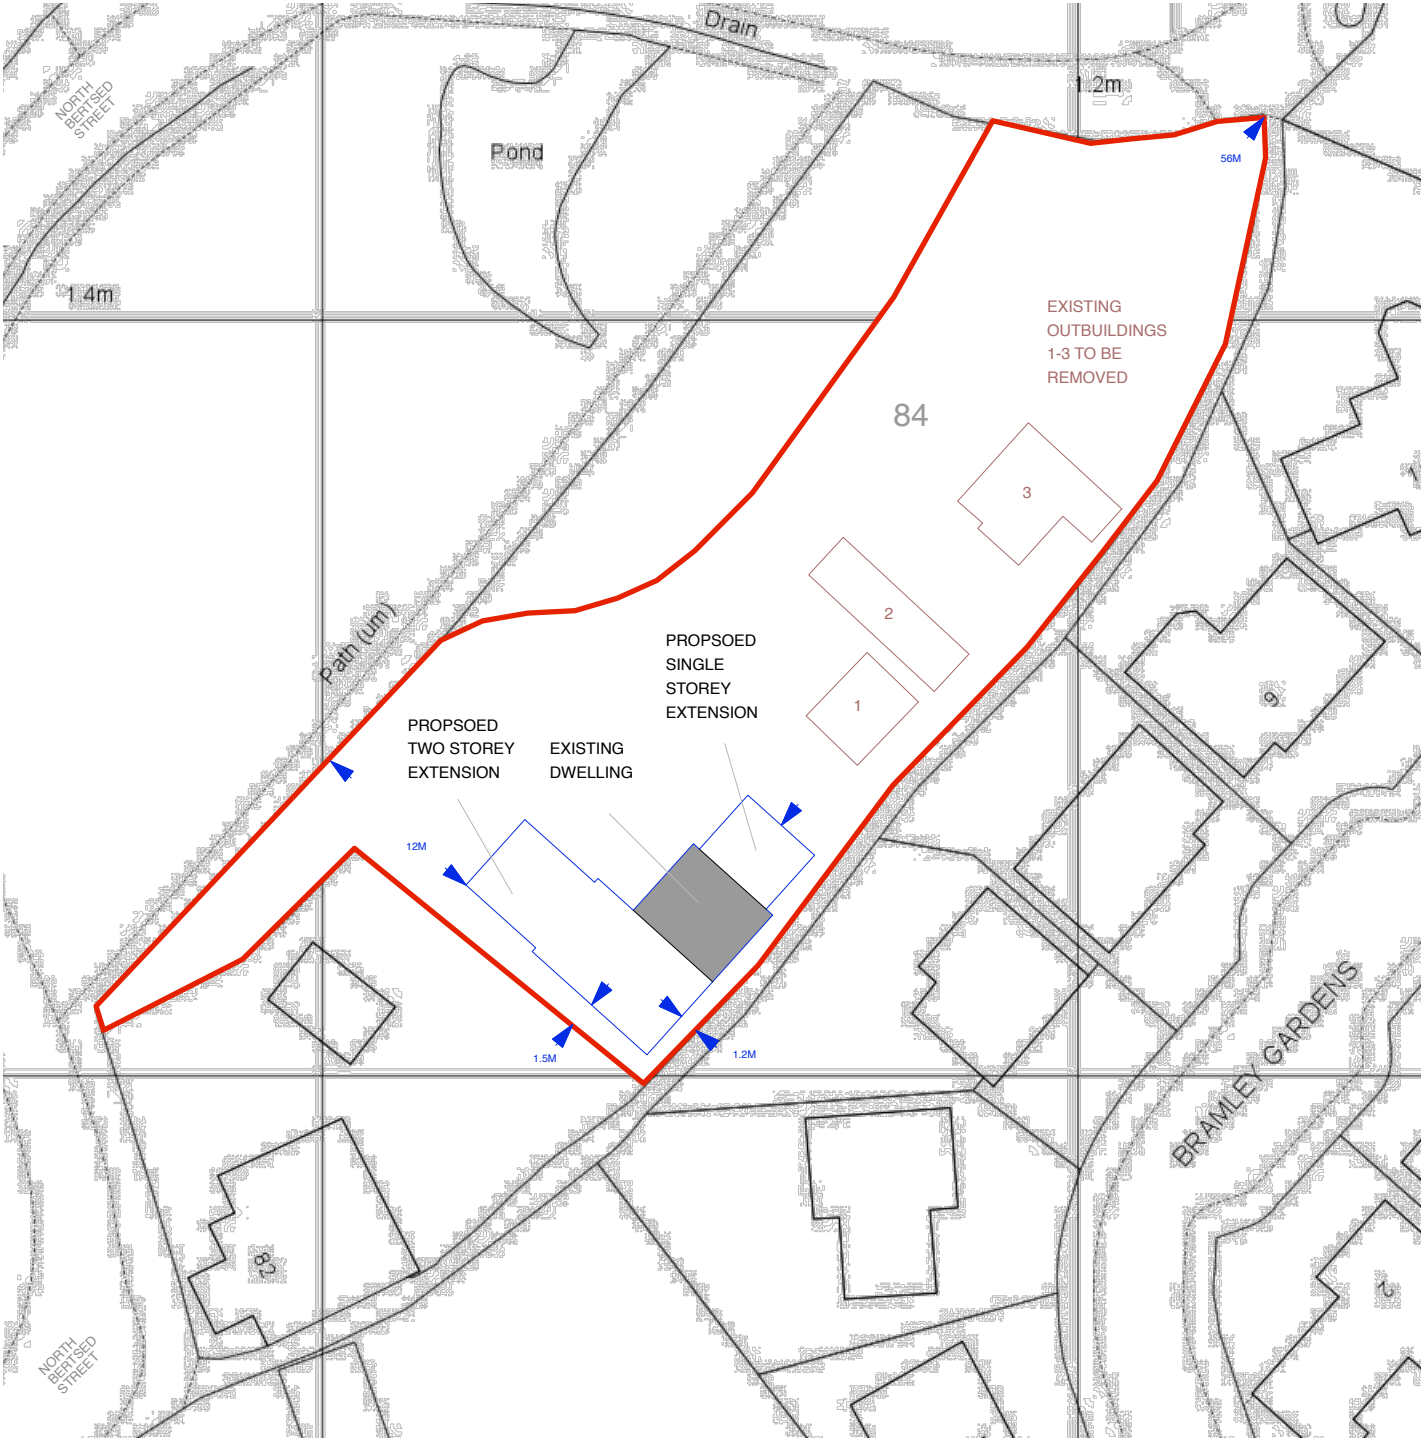

Proposed Site Plan at 1:500 scale

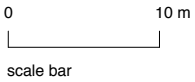

DRAWING 006 - 09 09 20