



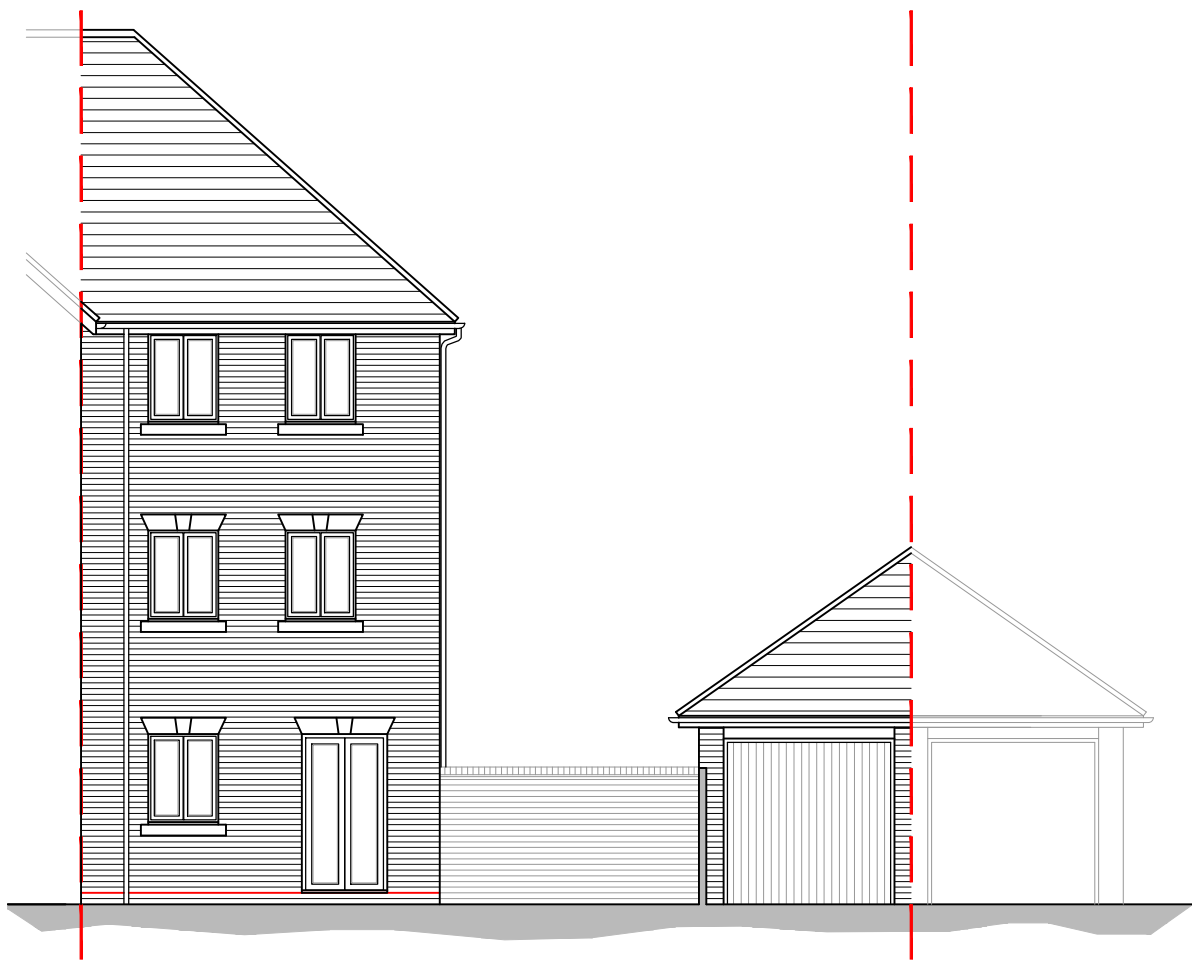



North elevation scale 1:100

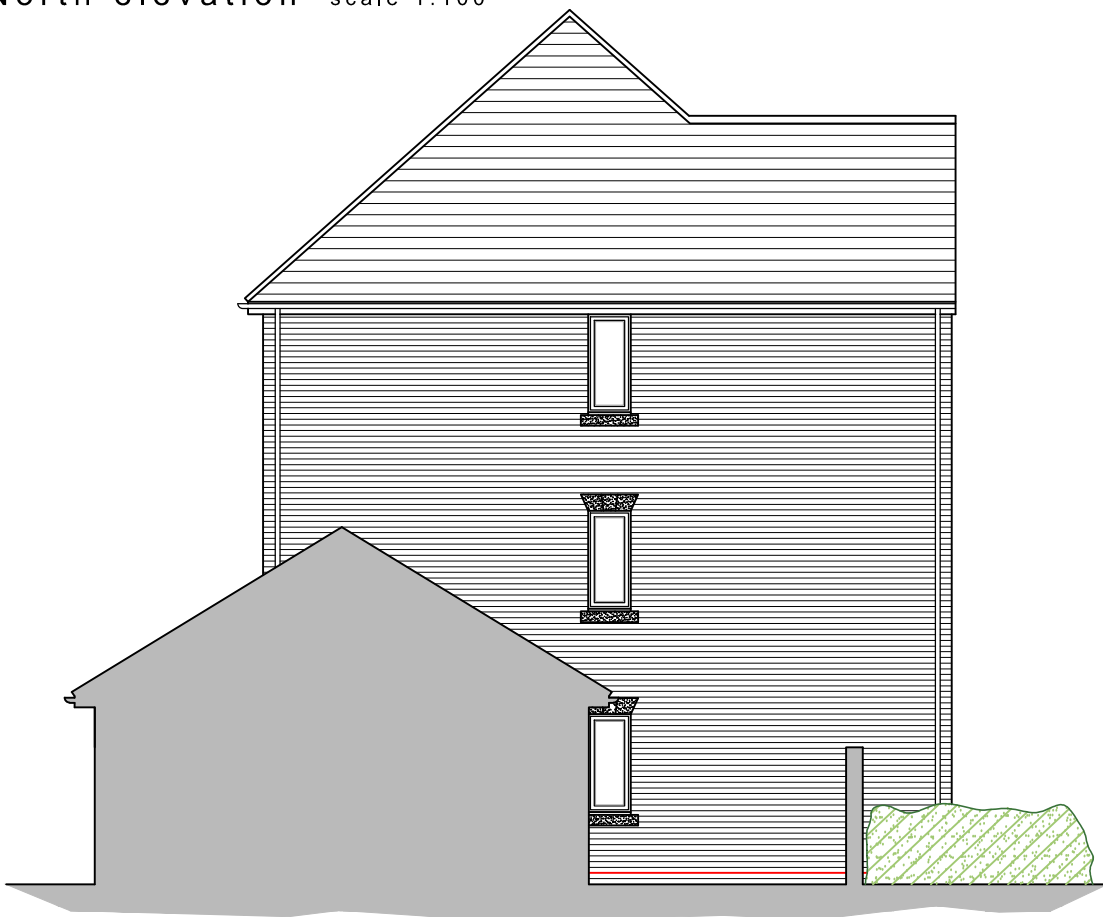

South elevation scale 1:100



West elevation scale 1:100

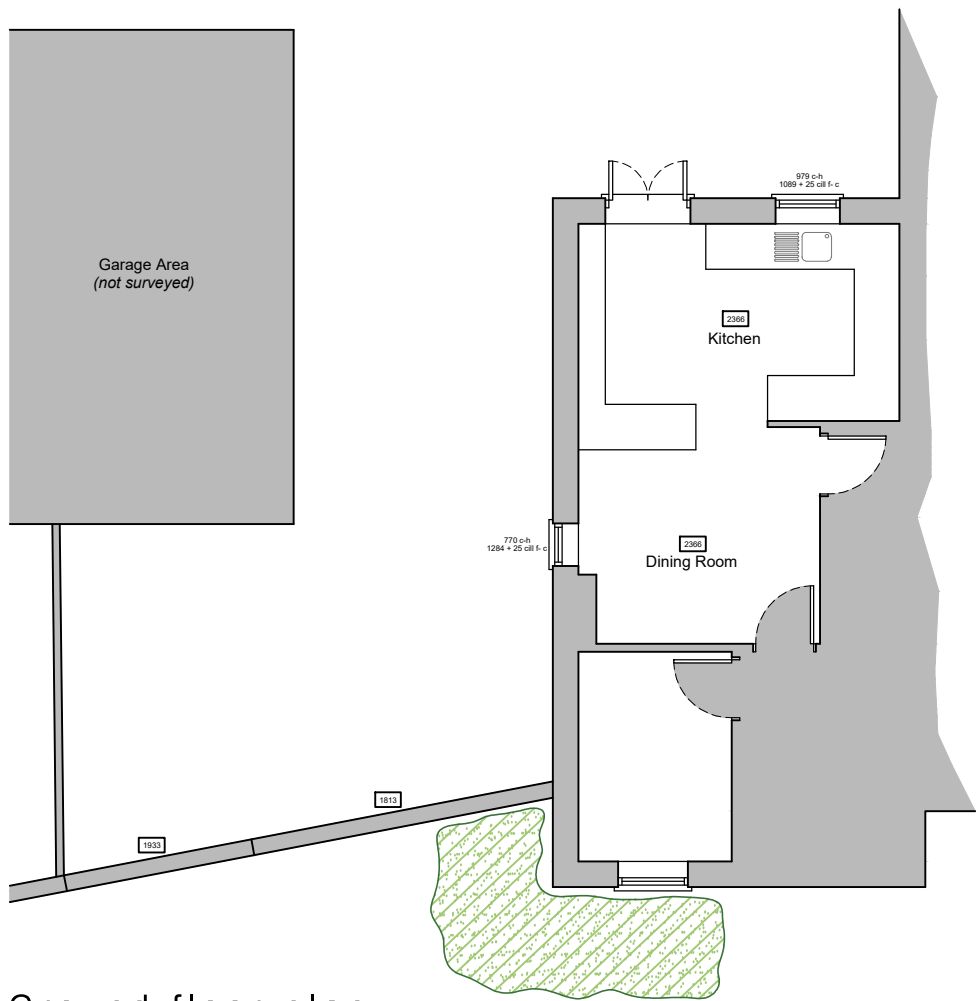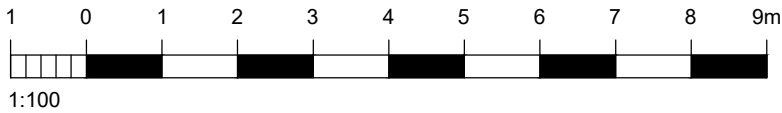

Ground floor plan scale 1:100

NOTES:
Dimensions to be checked on site before commencing work. Any discrepancies shall be reported to the architect immediately.
Do not scale from these drawings except for planning purposes. Use figured dimensions only.
Where applicable this drawing is to be read in conjunction with other consultants' drawings.

For MR & MRS BURT			
Project PROPOSED EXTENSION AT 44 ELBRIDGE AVENUE, BOGNOR REGIS PO21 5BL			
Title EXISTING FLOOR PLANS			
Date JUNE 2021	Drawn SR	Scale as noted @ A3	Checked -
Job Number PL470.21	Drawing Number -02		Revision -
Office Tel: 01243 933732			
Email: admin@jb-architecturedesign.com			
Web: www.jb-architecturedesign.com			



JB ARCHITECTURE

01243 933732
01243 933732
