

NOTES:

Dimensions to be checked on site before commencing work. Any discrepancies shall be reported to the architect immediately.

Do not scale from these drawings except for planning purposes. Use figured dimensions only.

Where applicable this drawing is to be read in conjunction with other consultants' drawings.

Ordnance Survey, (c) Crown Copyright 2021.
All rights reserved. Licence number 100022432




Site plan scale 1:500



Ordnance Survey, (c) Crown Copyright 2021.
All rights reserved. Licence number 100022432

Location plan scale 1:1250

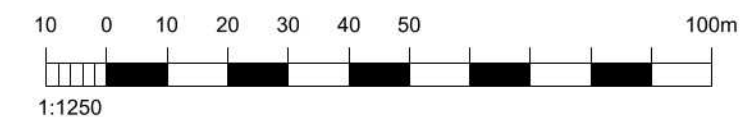

For MR & MRS BURT	Title SITE / LOCATION PLANS	Office Tel: 01243 933732
Project PROPOSED EXTENSION AT 44 ELBRIDGE AVENUE, BOGNOR REGIS, PO21 5BL	Date SEP 2021	Email: admin@jb-architecturedesign.com
	Job Number PL470.21	Web: www.jb-architecturedesign.com
	Drawn SR	
	Scale as noted @ A3	Checked -
	Drawing Number -01	Revision A

