


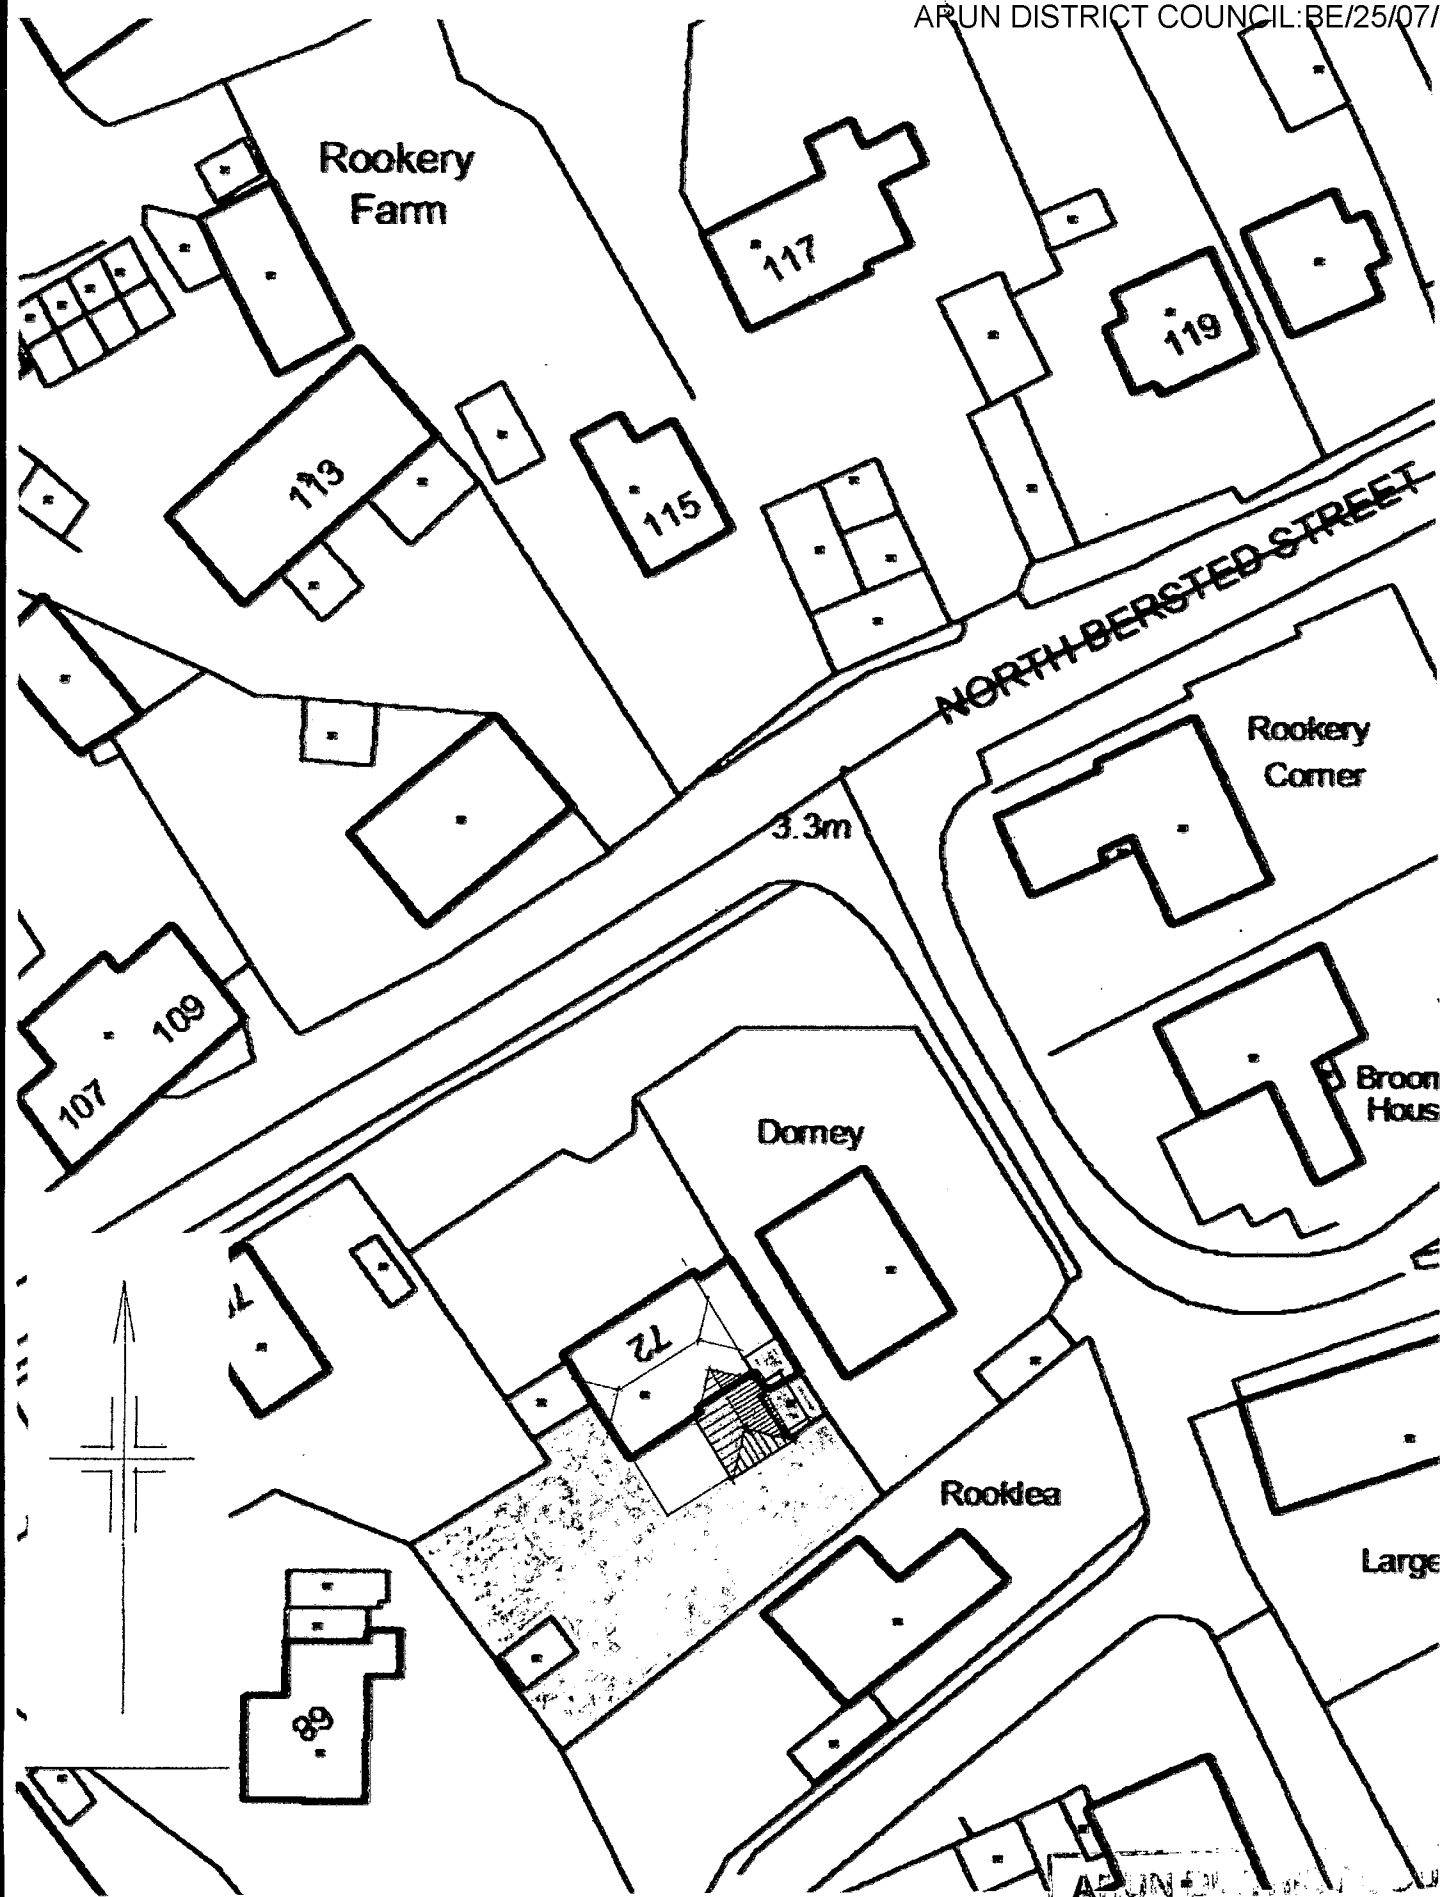

SITE PLAN SCALE 1:500

ARUN DISTRICT COUNCIL			
No.	BE	25	07
RECEIVED 13.3.07			