
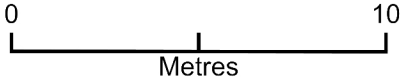


35 North Bersted Site Plan

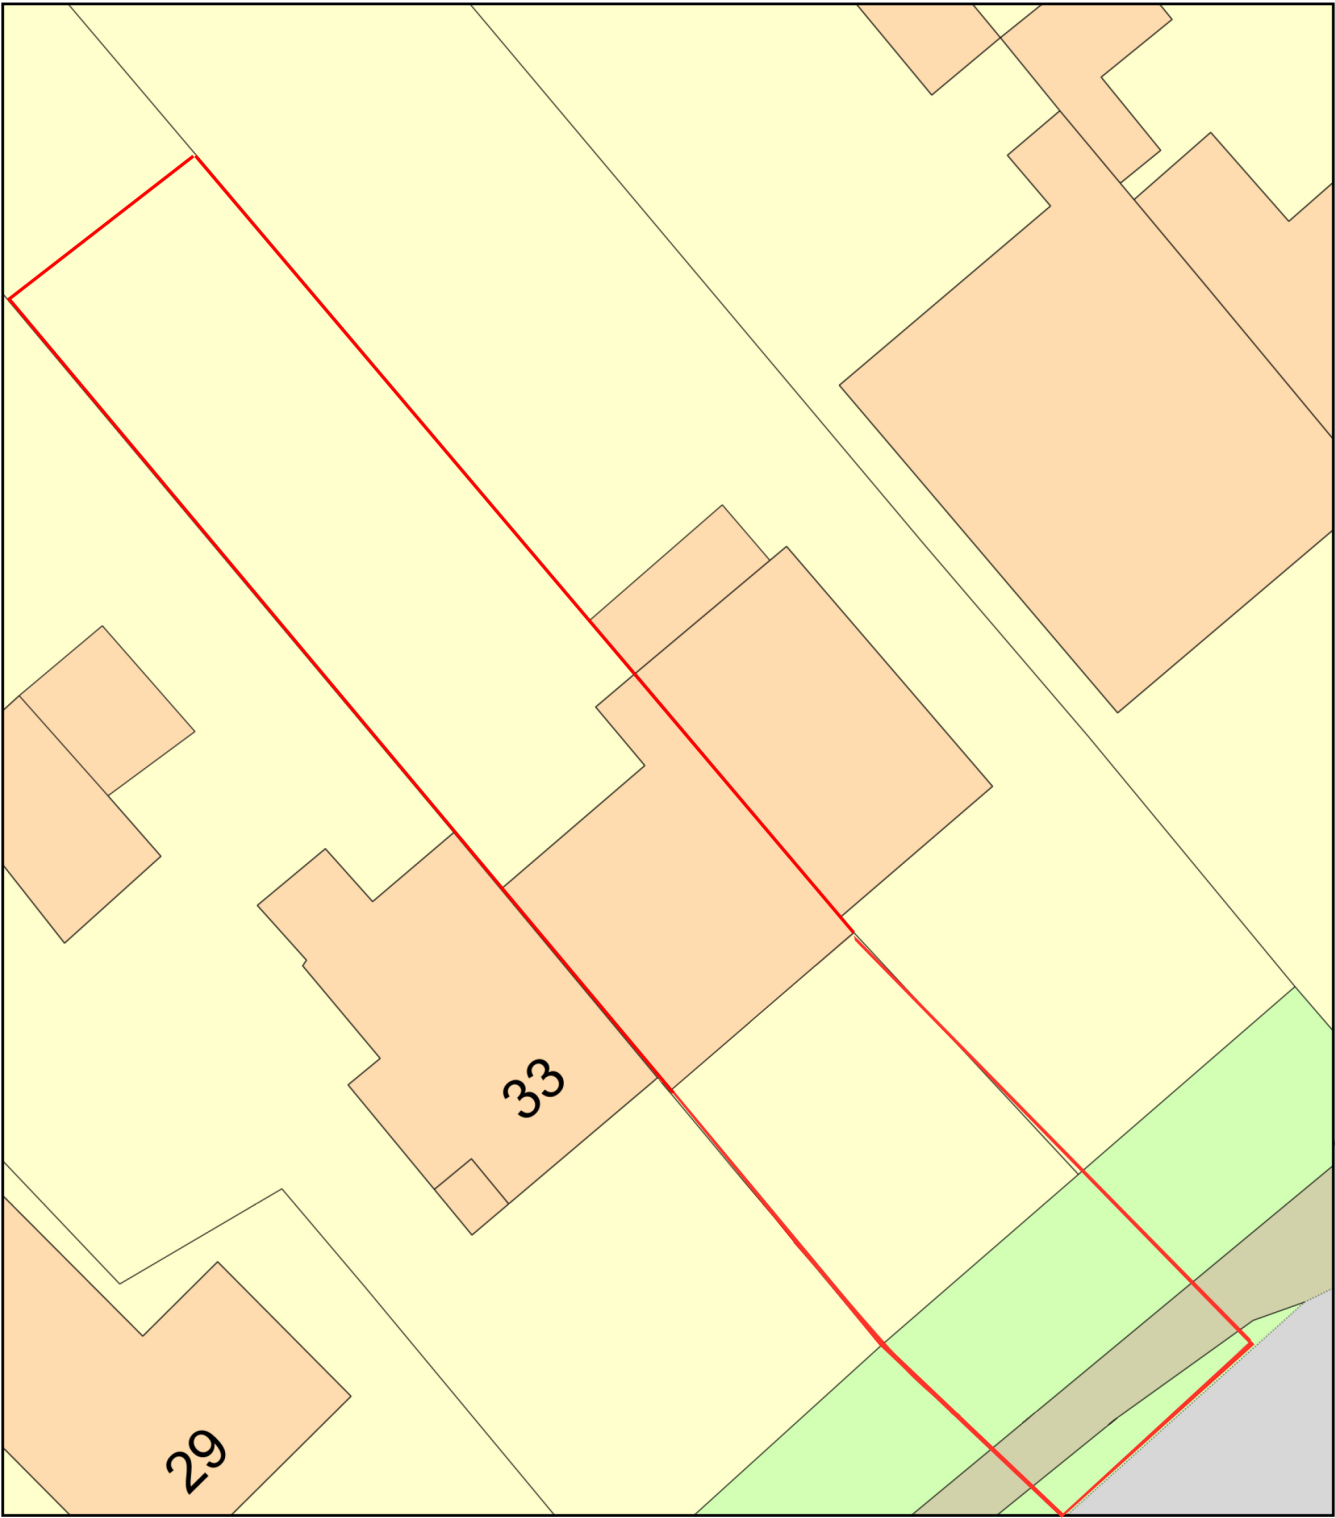

Plan Produced for: Arun District Council
Date Produced: 14 May 2025
Plan Reference Number: TQRQM25134224546557
Scale: 1:200 @ A4