



 

*Proposed Conservatory installation, frames white UPVC@
17 Frandor Road, Bognor Regis, PO21 5TP
Existing Roof plan*

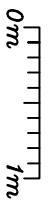

Scale 1:50 – Paper size A3