


© Crown copyright and database rights 2019 Ordnance Survey 100048957. The representation of road, track or path is no evidence of a boundary or right of way. The representation of features as lines is no evidence of a property boundary.

Supplied by: www.ukmapcentre.com
Serial No: 158824
Centre Coordinates: 491867, 100745
Production Date: 25/03/2019 10:41:56

Bersted Jubilee Hall, Chalcraft Lane, Bognor Regis. PO21 5TU

Location Plan at 1:1250 scale

DRAWING no. 005 10 07 19

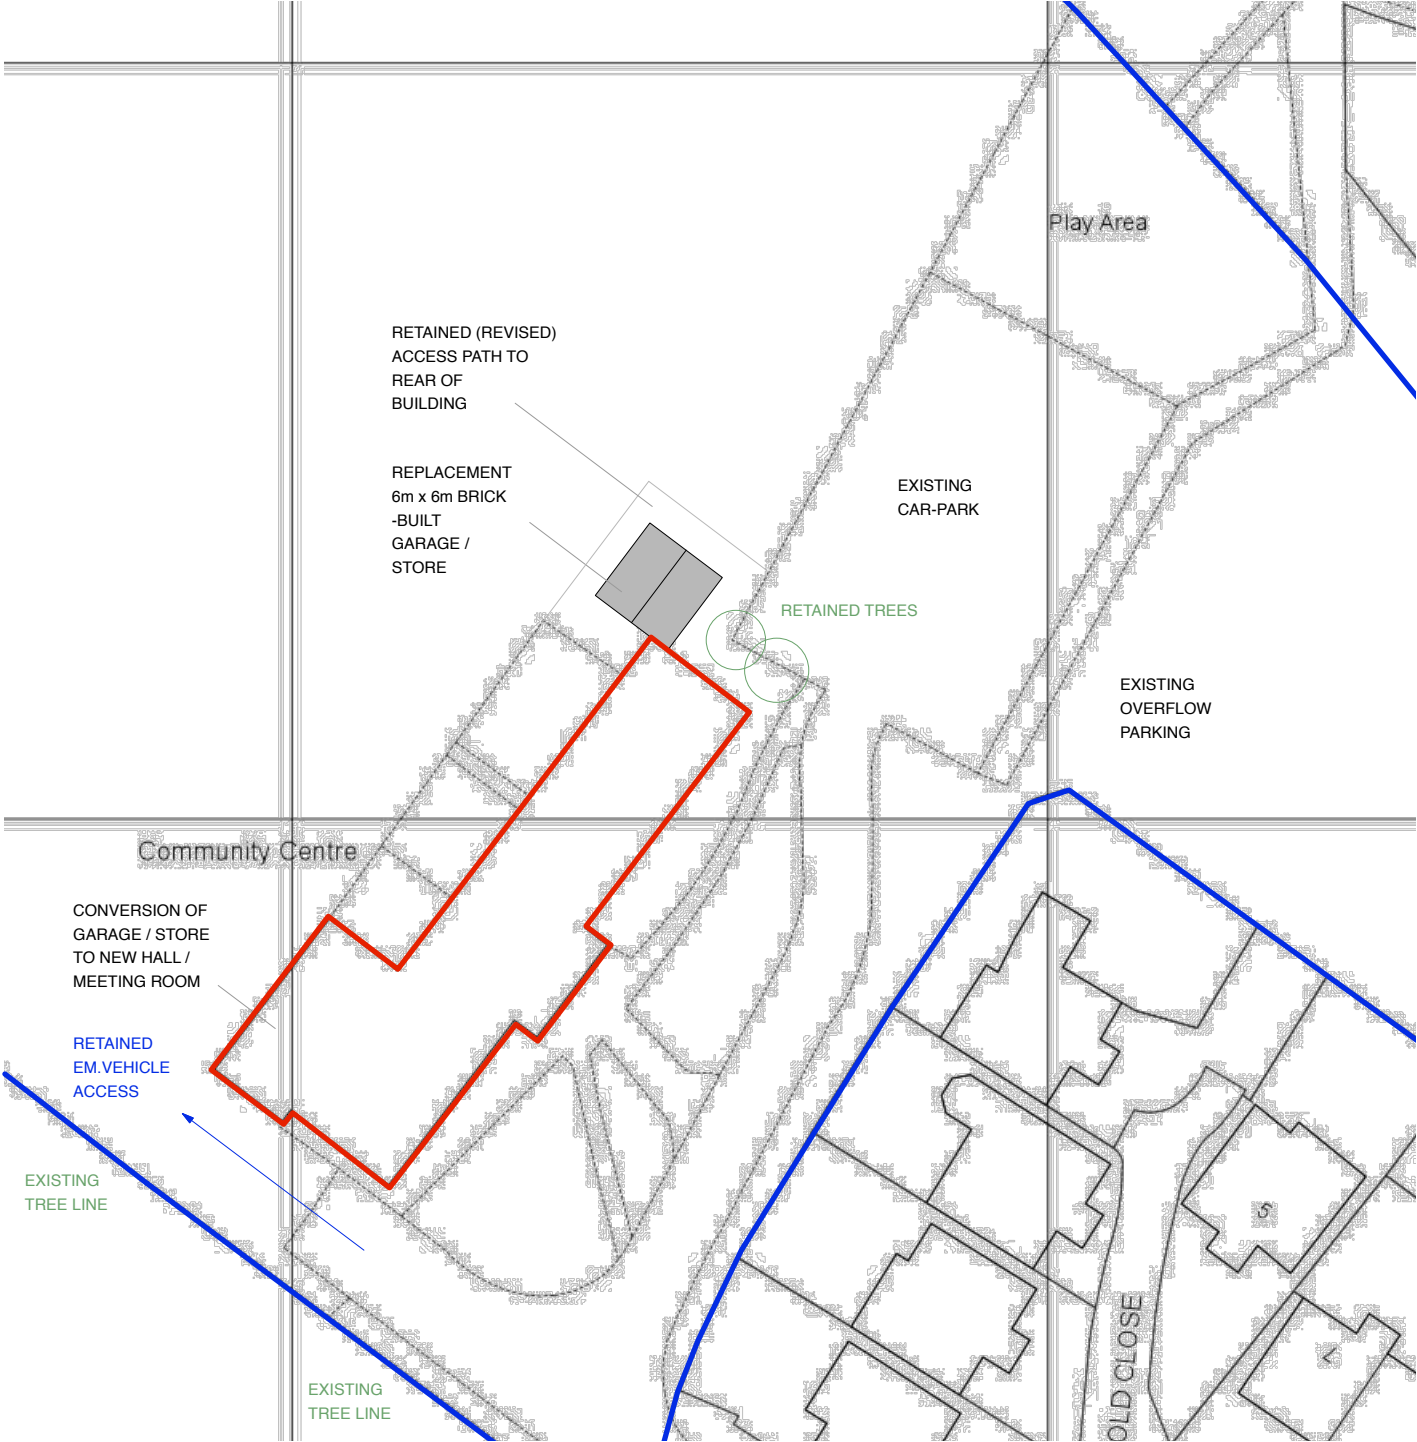

Proposed Site Plan at 1:500 scale

