
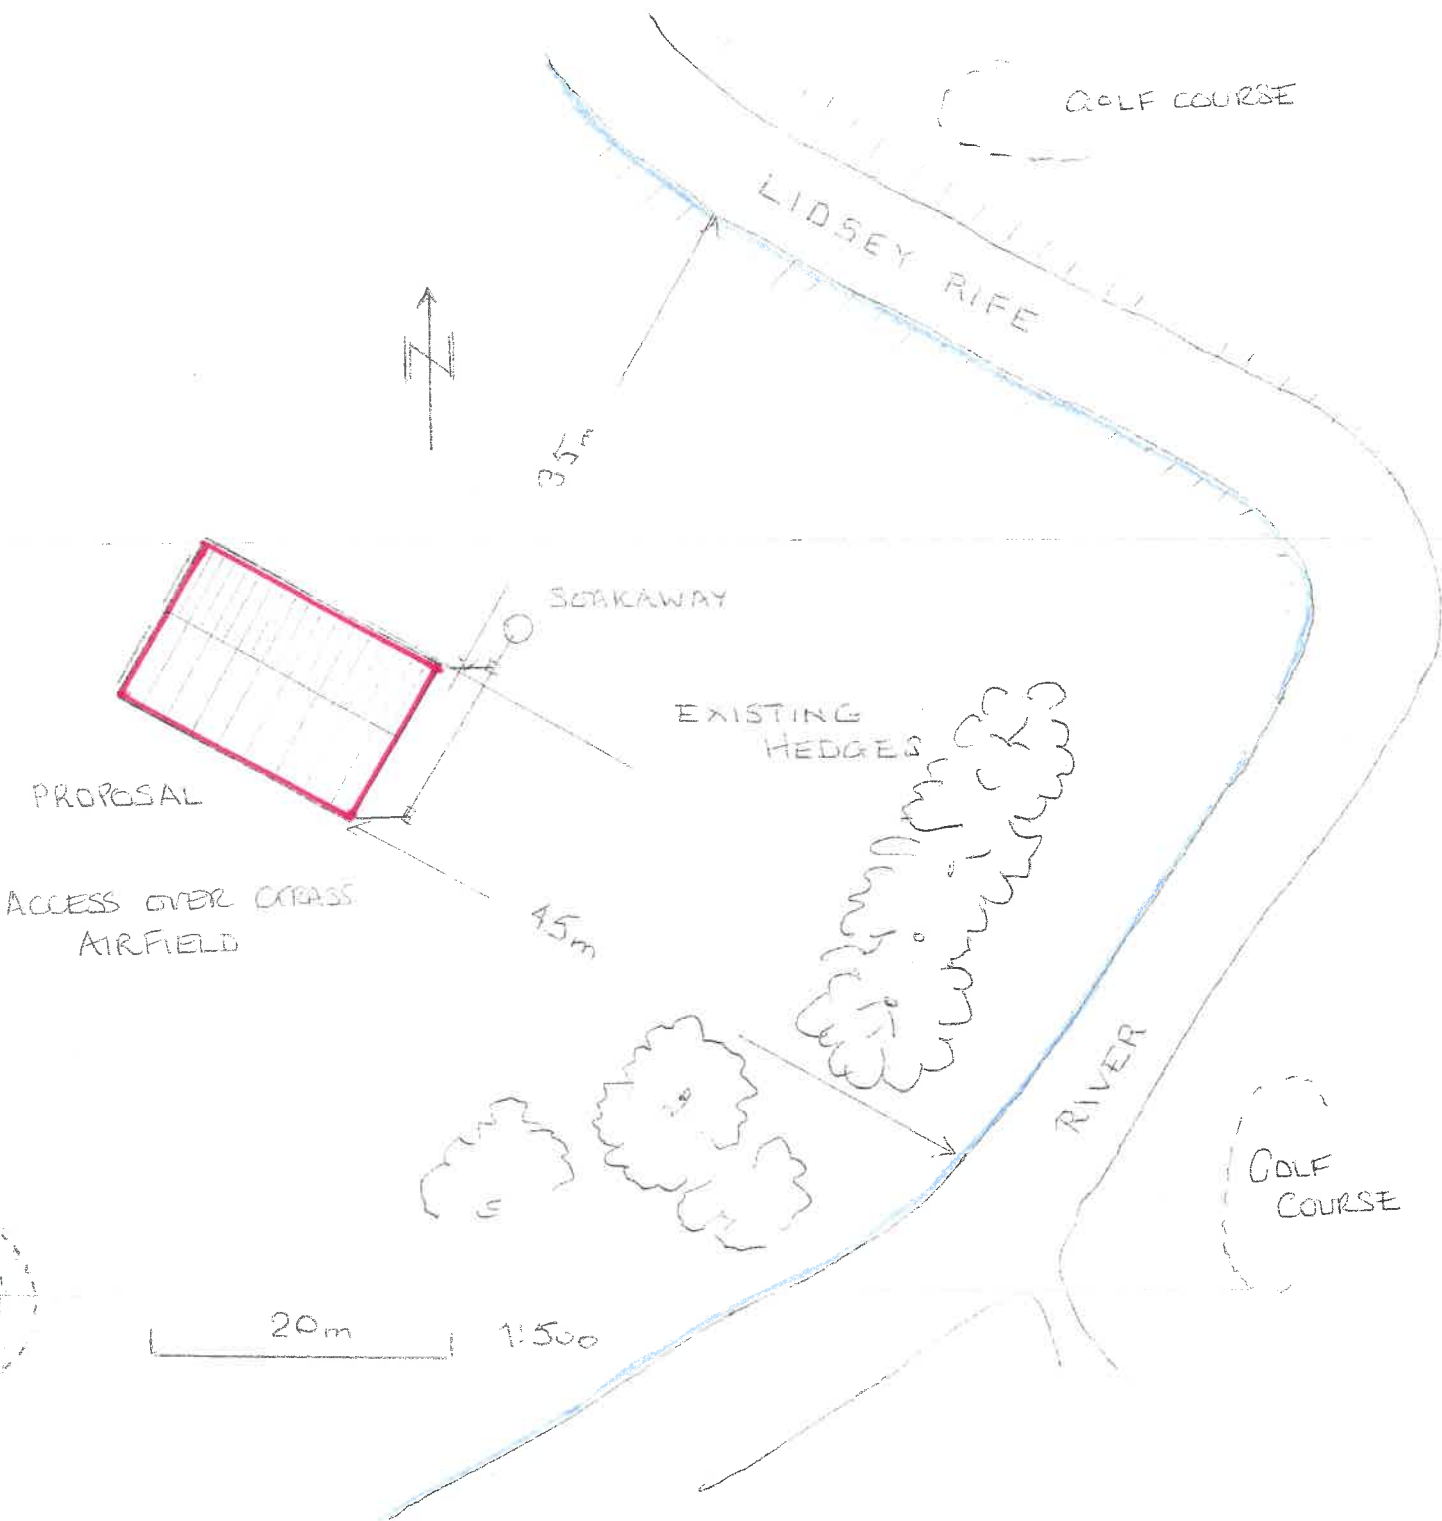


**Bognor Regis Gliding Club, Railside Retail Park, Shripney Road,
Bognor Regis, PO22 9FL**

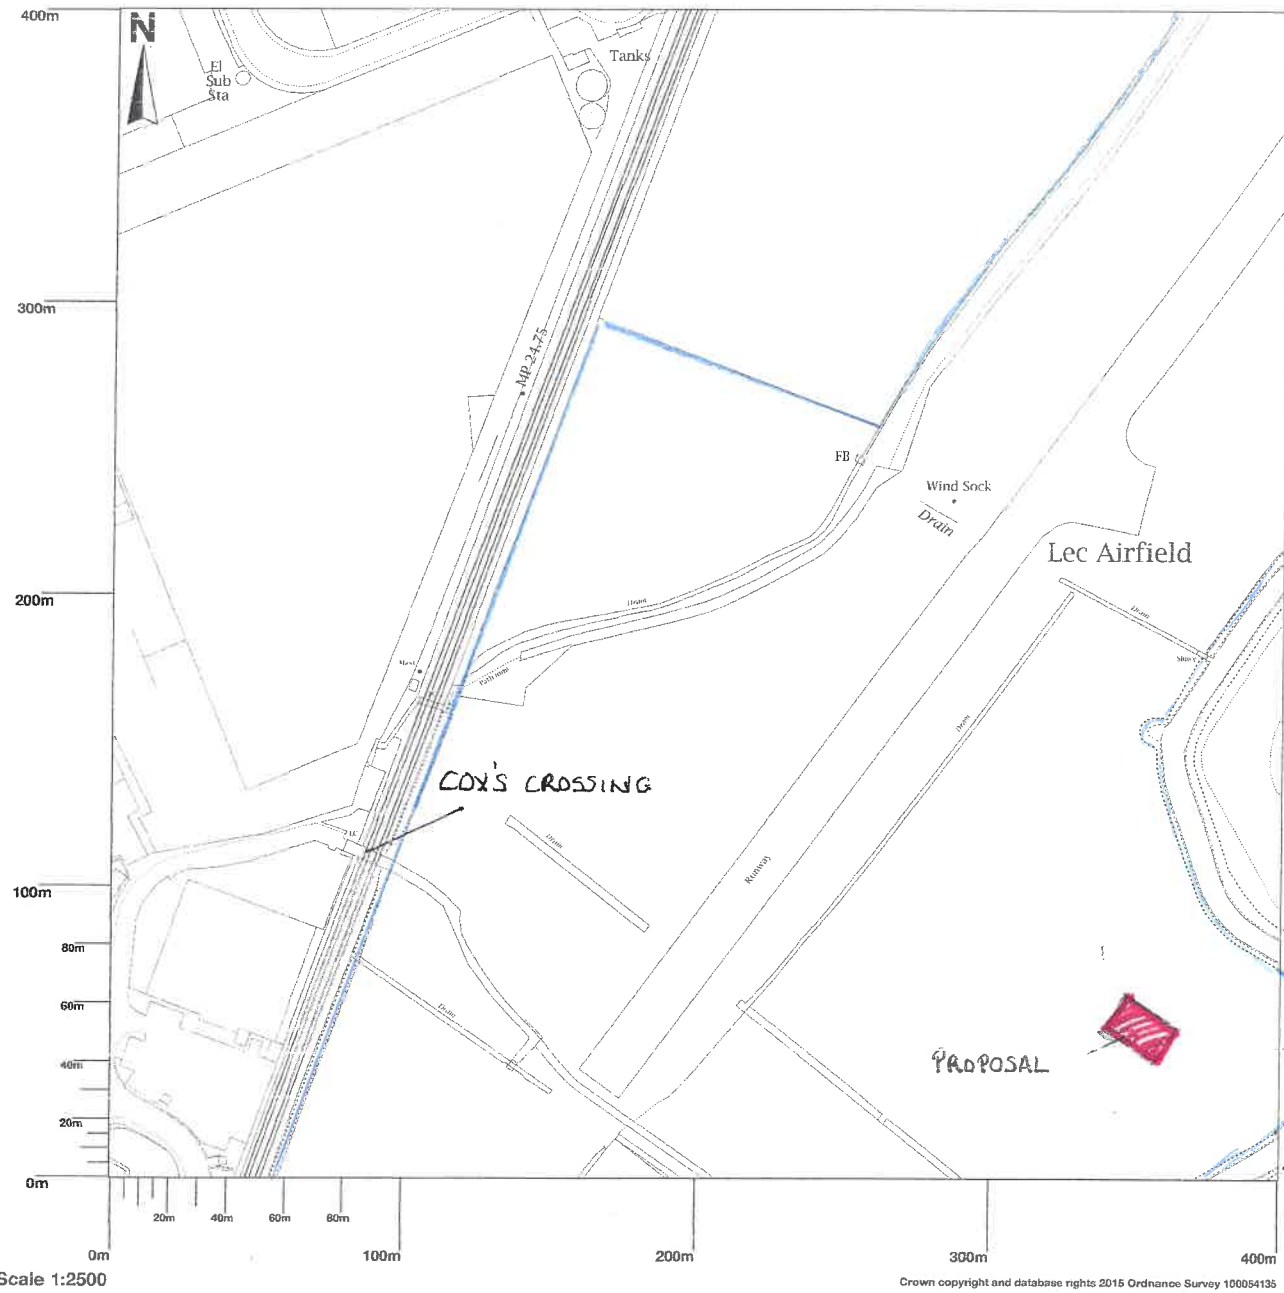

Map area bounded by: 494239,100780 494639,101180. Produced on 09 January 2019 from the OS National Geographic Database. Reproduction in whole or part is prohibited without the prior permission of Ordnance Survey. © Crown copyright 2019. Supplied by UKPlanningMaps.com a licensed OS partner (100054135). Unique plan reference: p16buk/308676/419673

Title: **Site plan and block plan for proposed Hangar @ LEC Airfield.
For Bognor Regis Flying Club. PO22 9FL**

GREENS Steel Frame Buildings Ltd.,
Milton Pools Farm, Gt. Milton. Oxon. OX44 7JE
tel: 01844 278 507. fax: 01844 278 438

Date: 10/1/19
Scale:
Drawn: JG
GS/7711