


This drawing has been prepared as part of a package for the purpose of submitting an application for planning permission only. It does not purport to be a working or contractual drawing and should not be used for any building or construction purposes.
This drawing has been prepared based on survey data and information provided by others. All dimensions and levels on all drawings must be checked and verified on site prior to commencement of any works.

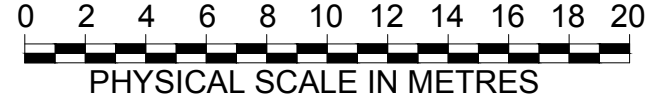

SITE PLAN Showing Existing. Scale 1:250 at A3
Ordnance Survey Licence 100048957
Serial No. 196933

**SMALLEY
HALES**
ARCHITECTS

Steving and Walberton
West Sussex
07813 003558 / 07980 838864
office@smalleyhales.com
smalleyhales.com
Registered in England & Wales
Company No. 8888394

ARUN DISTRICT COUNCIL BN16 22PL

PROPOSED DWELLINGS AT CLARE GARDENS - LAND TO REAR OF CLARE COURT . 67 BARNHAM ROAD . BARNHAM . WEST SUSSEX . PO22 0EP

Drawing Title :
Drawing No.
2nd February 2021

SITE PLAN AS EXISTING
1474/04b
Scale 1:250 at A3 .