


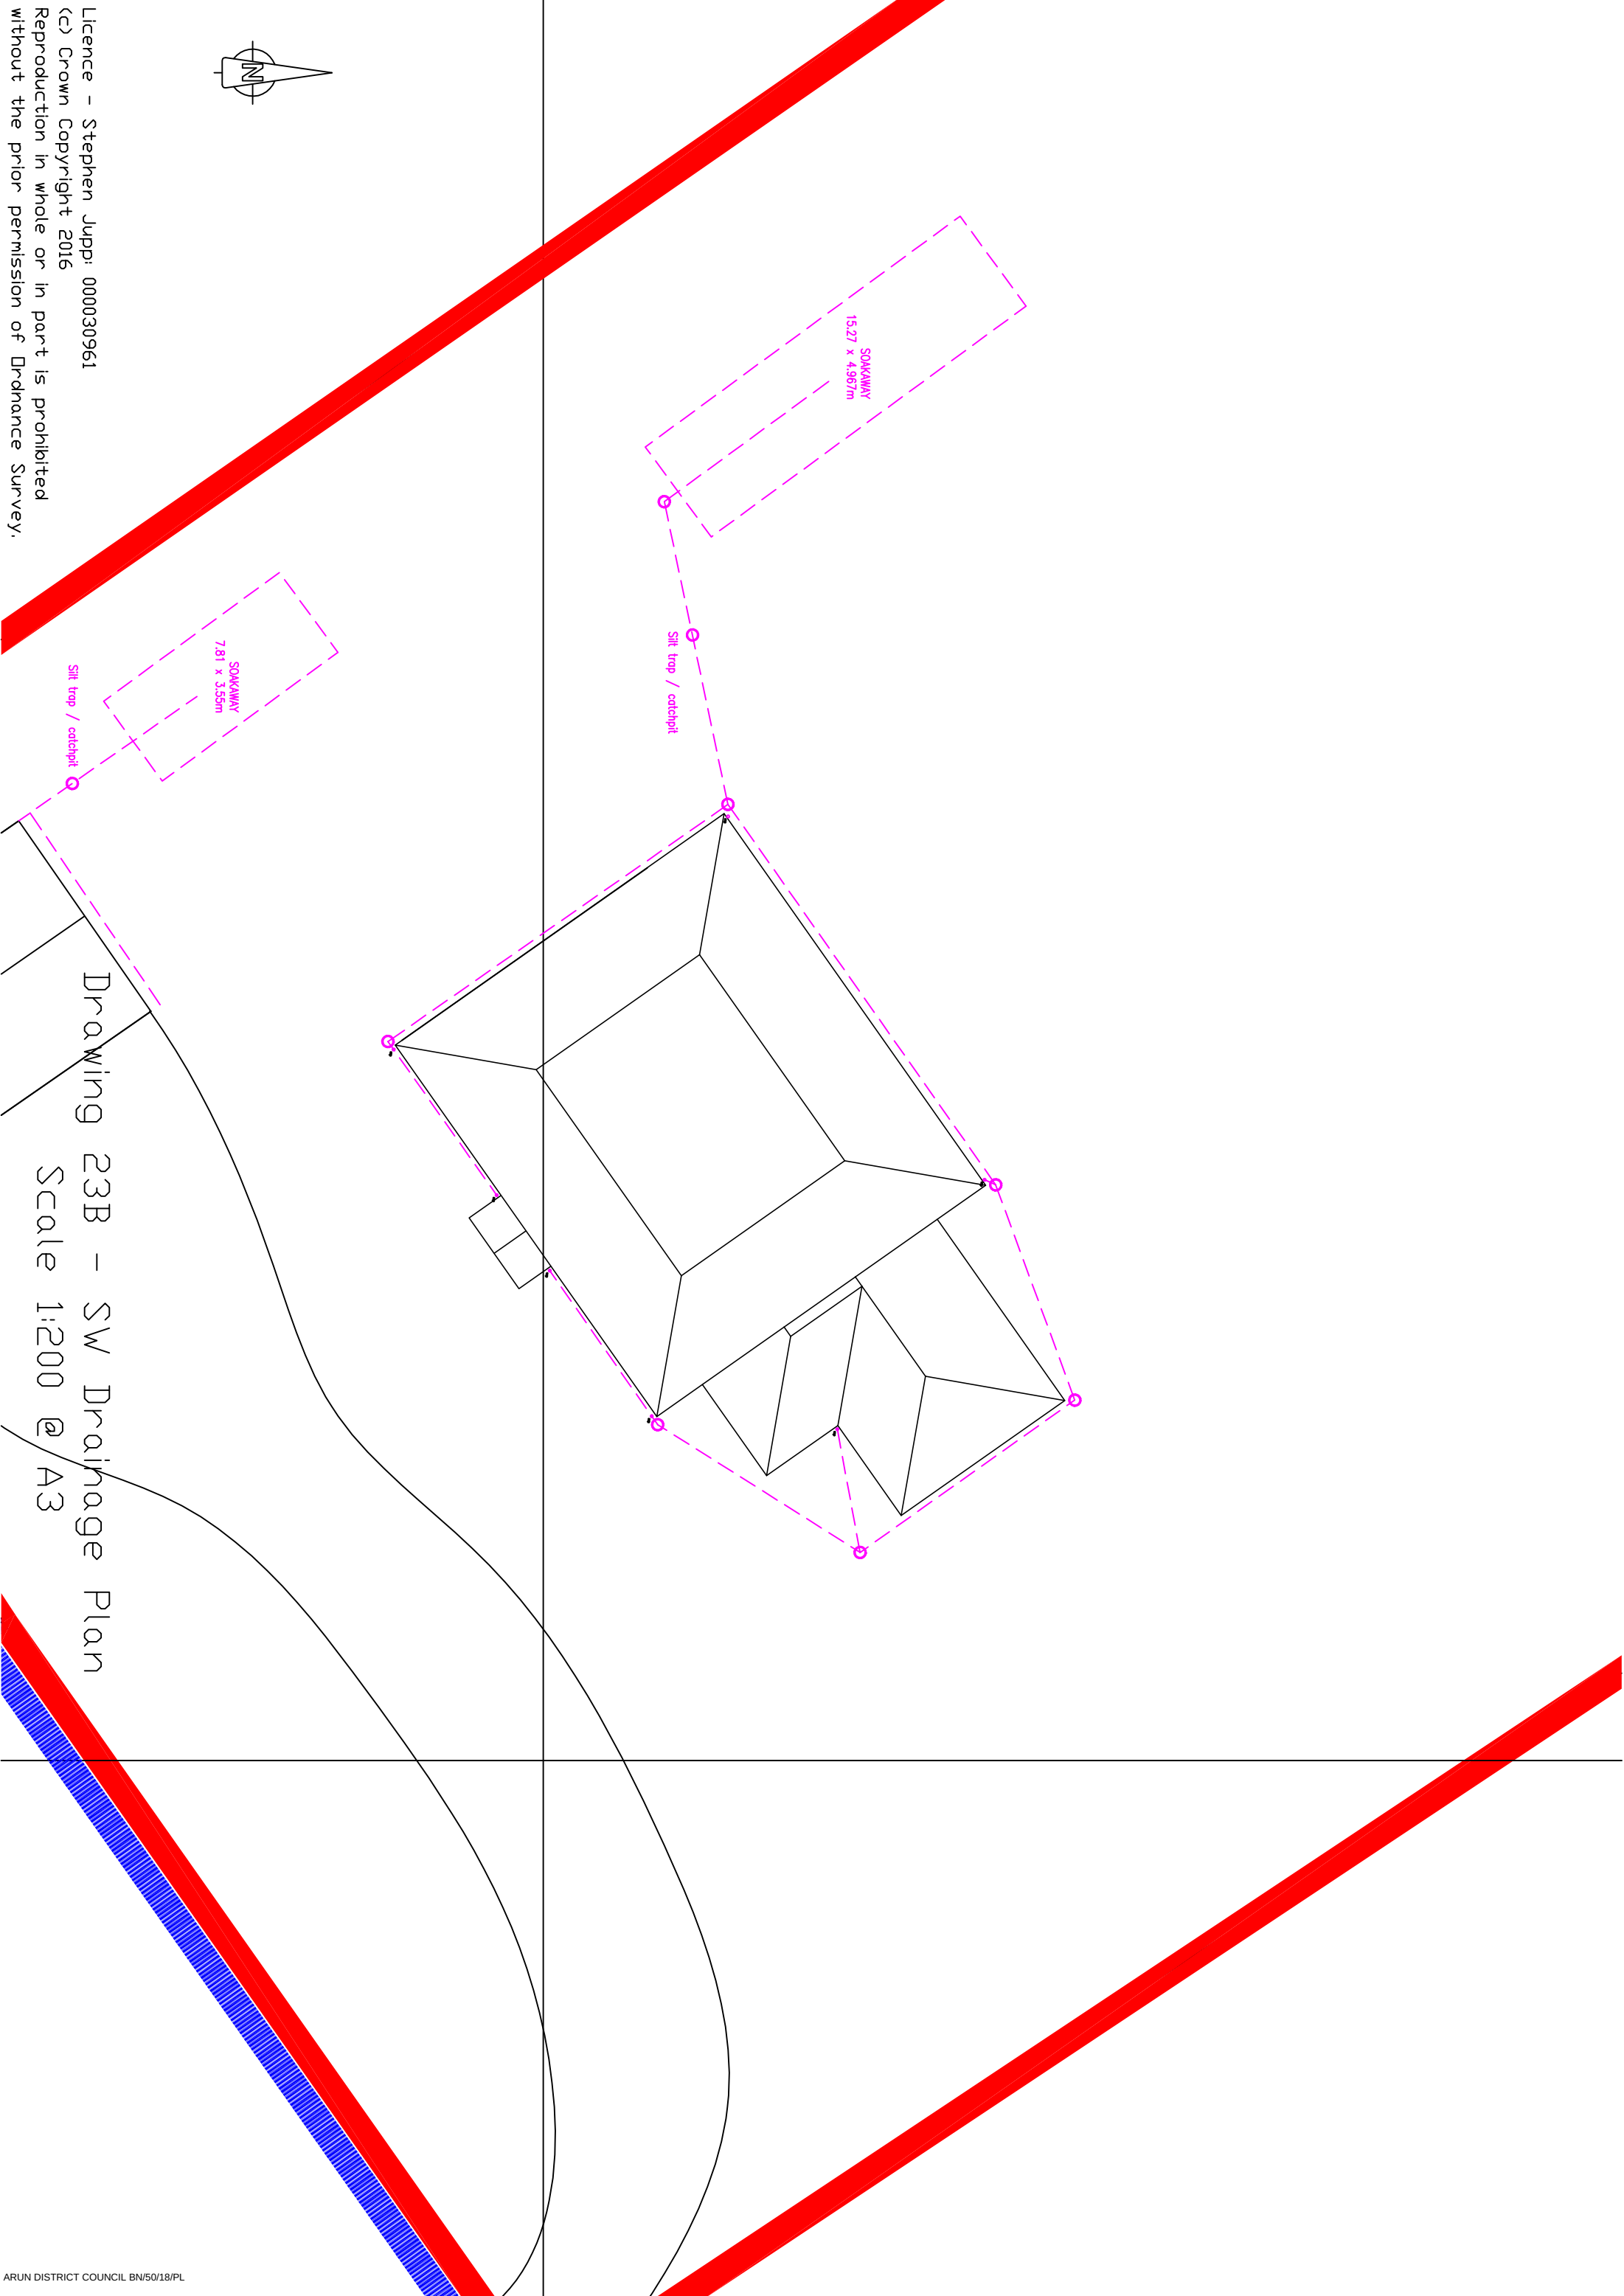

Licence – Stephen Jupp: 000030961
(c) Crown Copyright 2016
Reproduction in whole or in part is prohibited
without the prior permission of Ordnance Survey.

Drawing 23B – SW Drainage Plan
Scale 1:200 @ A3