



PROPOSED GROUND FLOOR PLAN

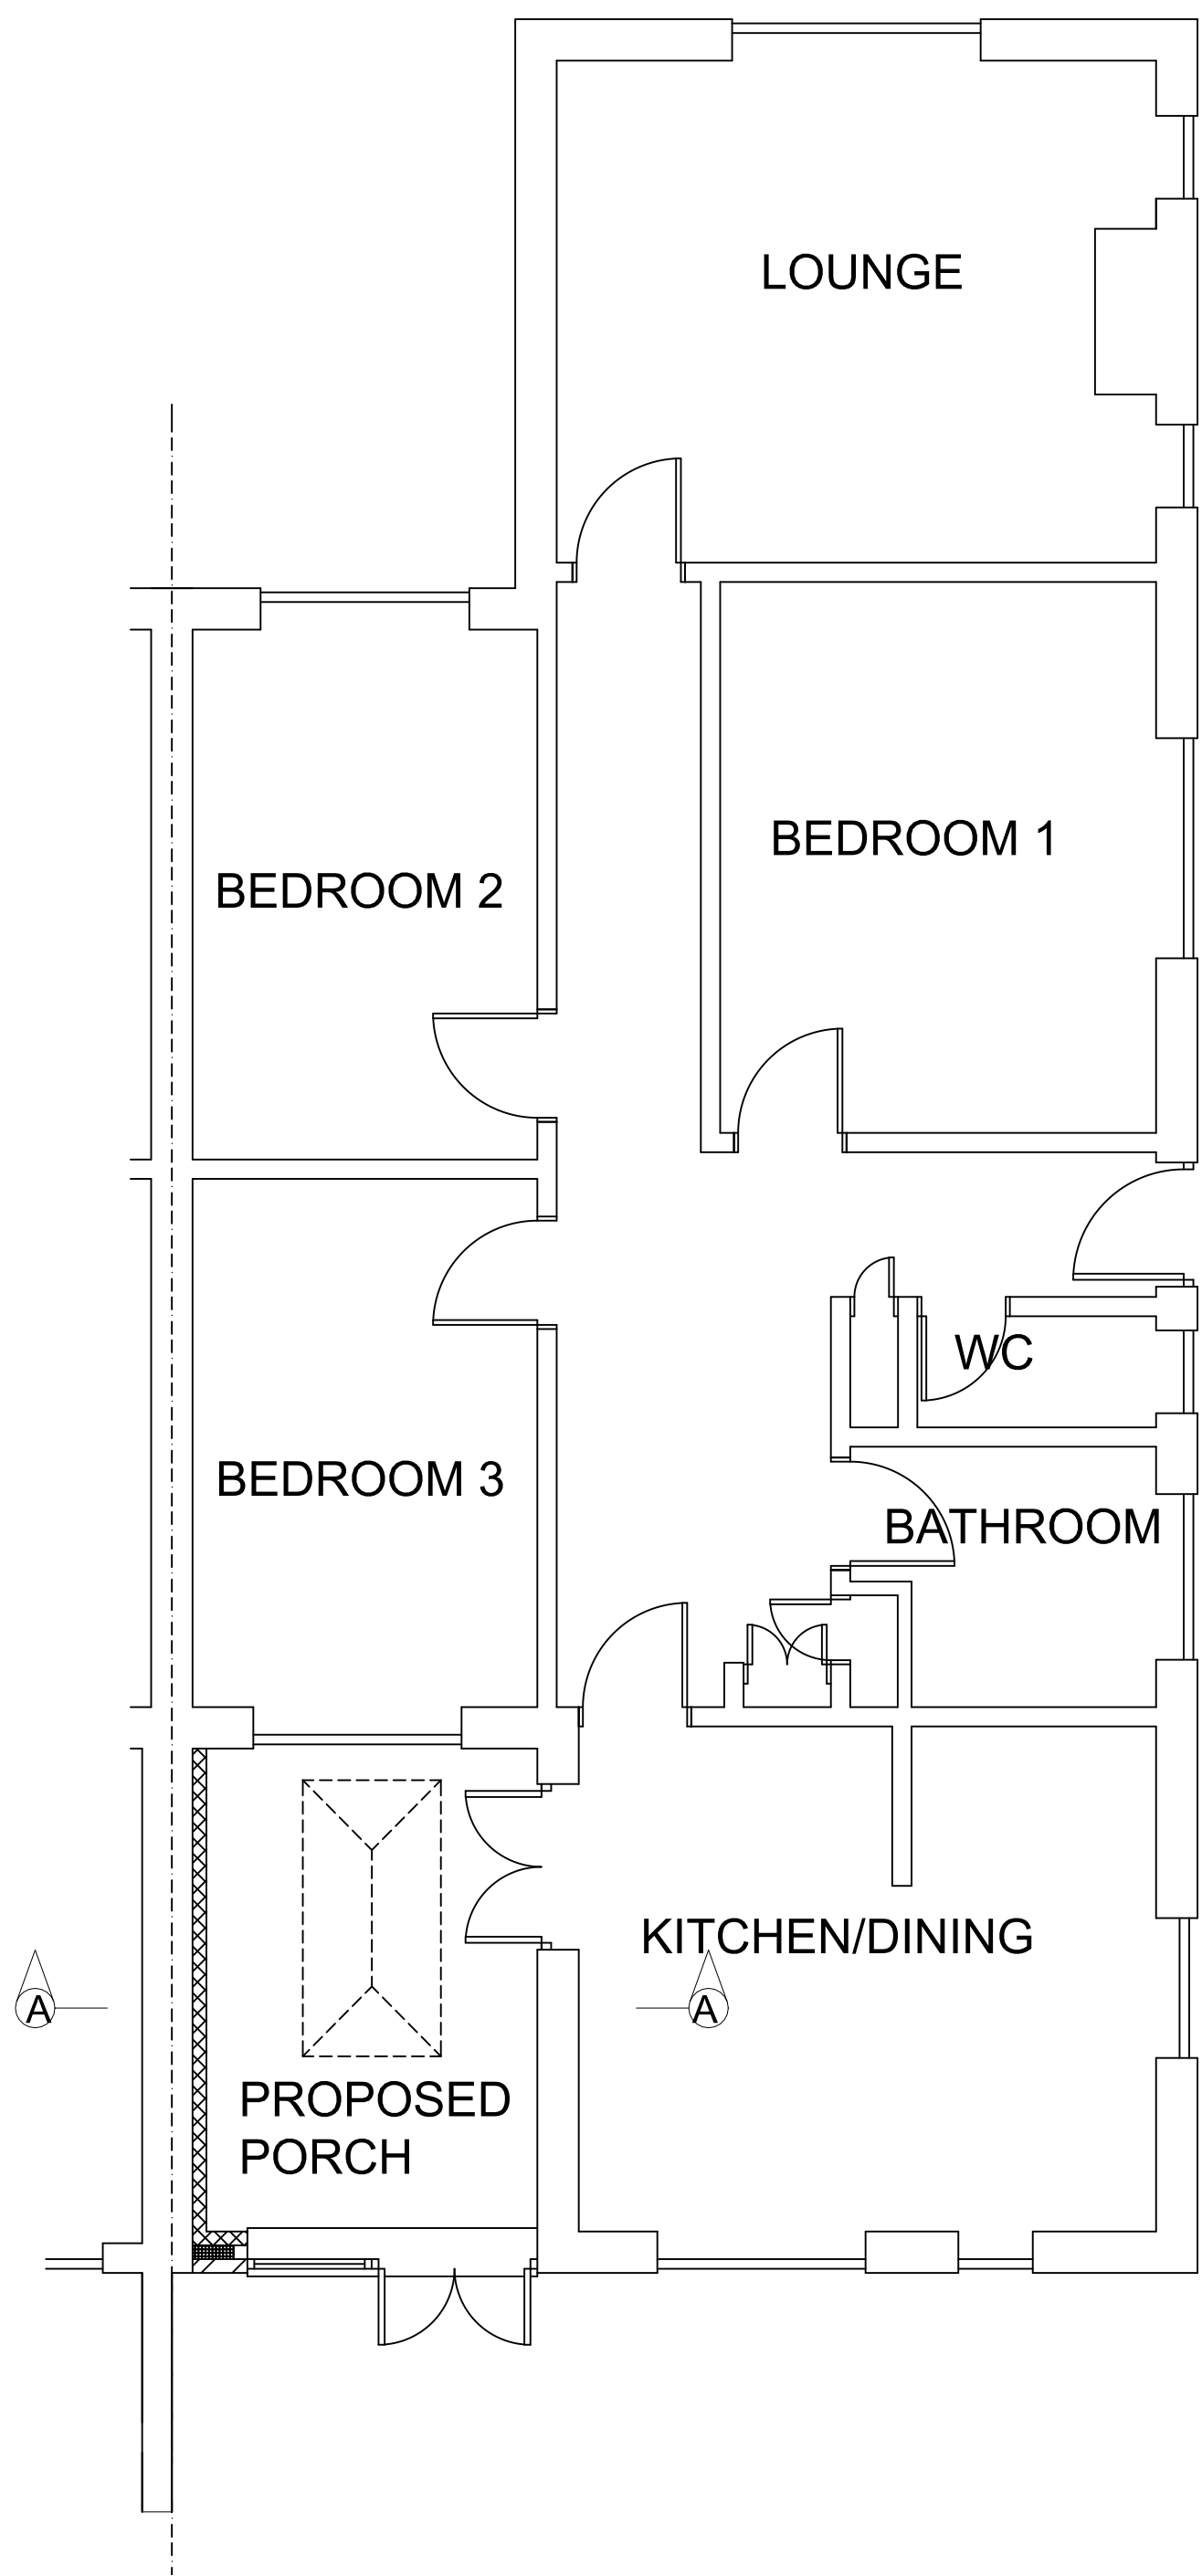

EXISTING EAST ELEVATION




PROPOSED SOUTHERN ELEVATION

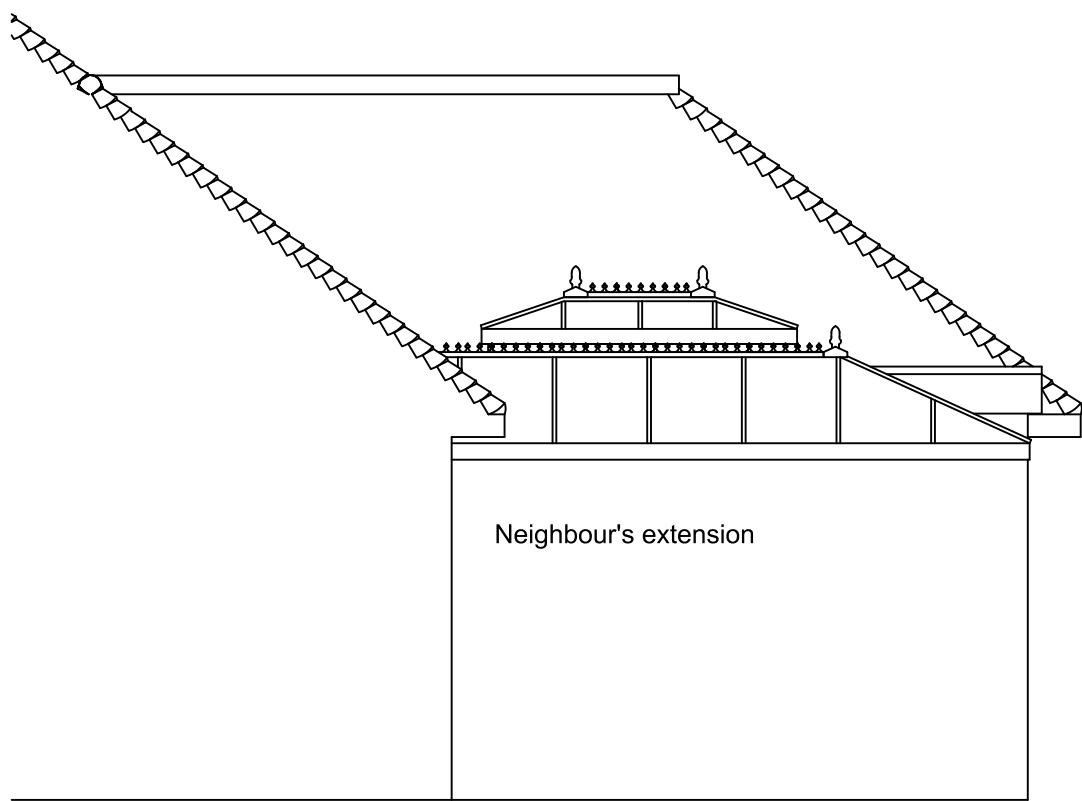


PROPOSED EASTERN ELEVATION



EXISTING GROUND FLOOR PLAN

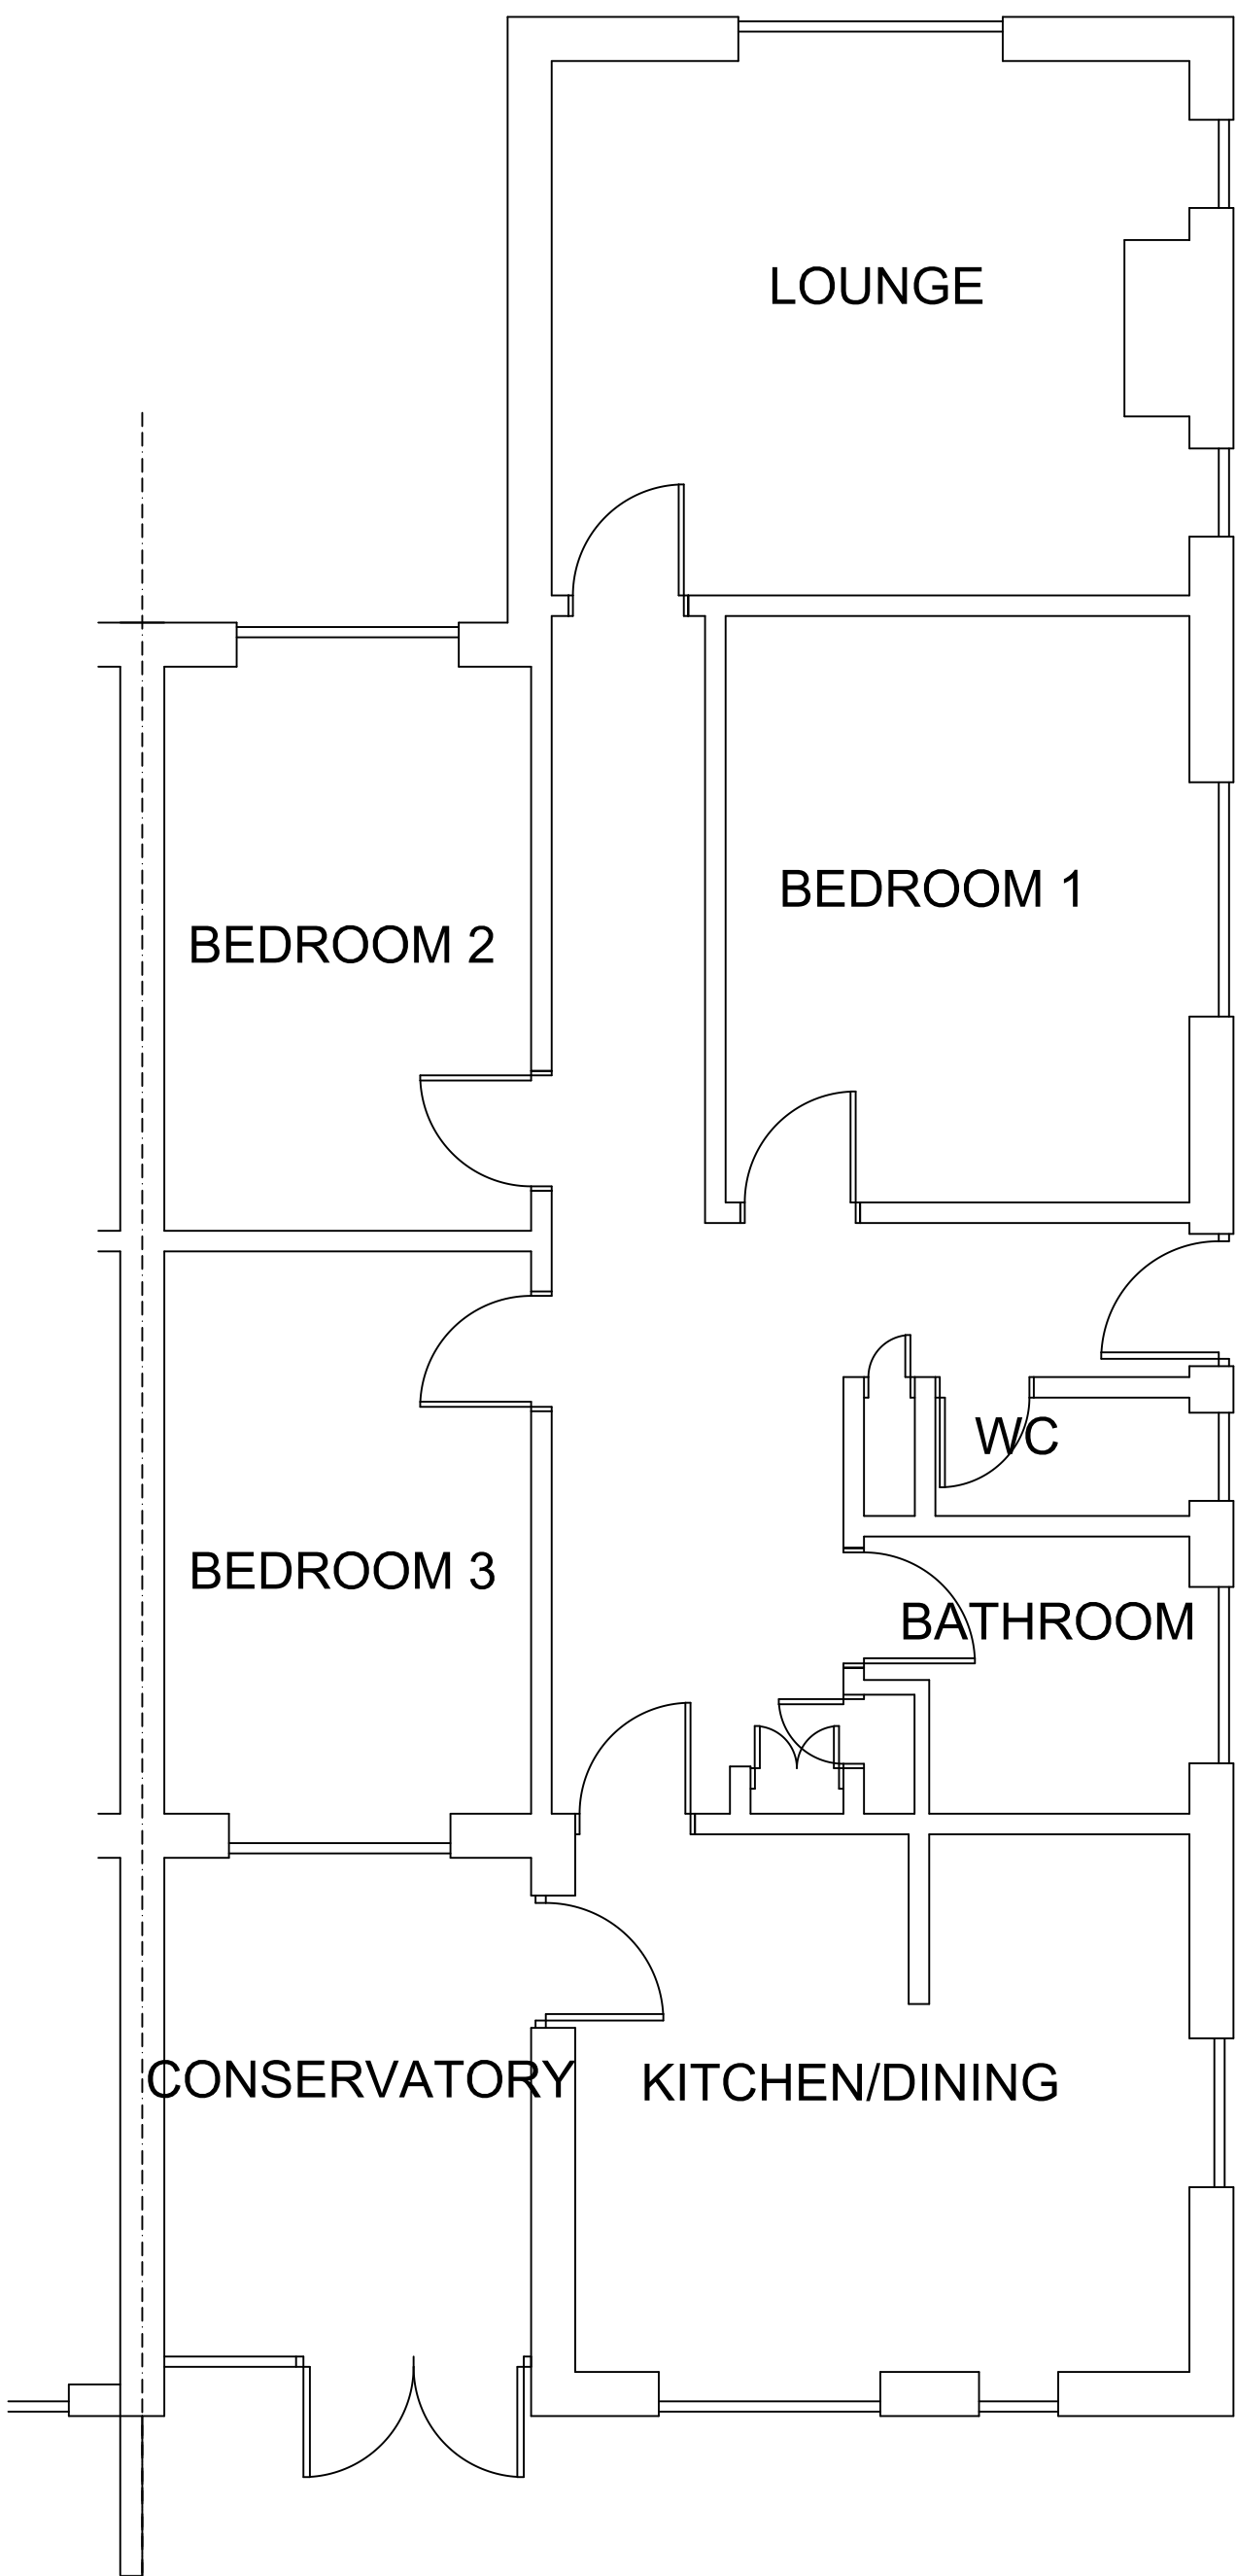

SECTION AA

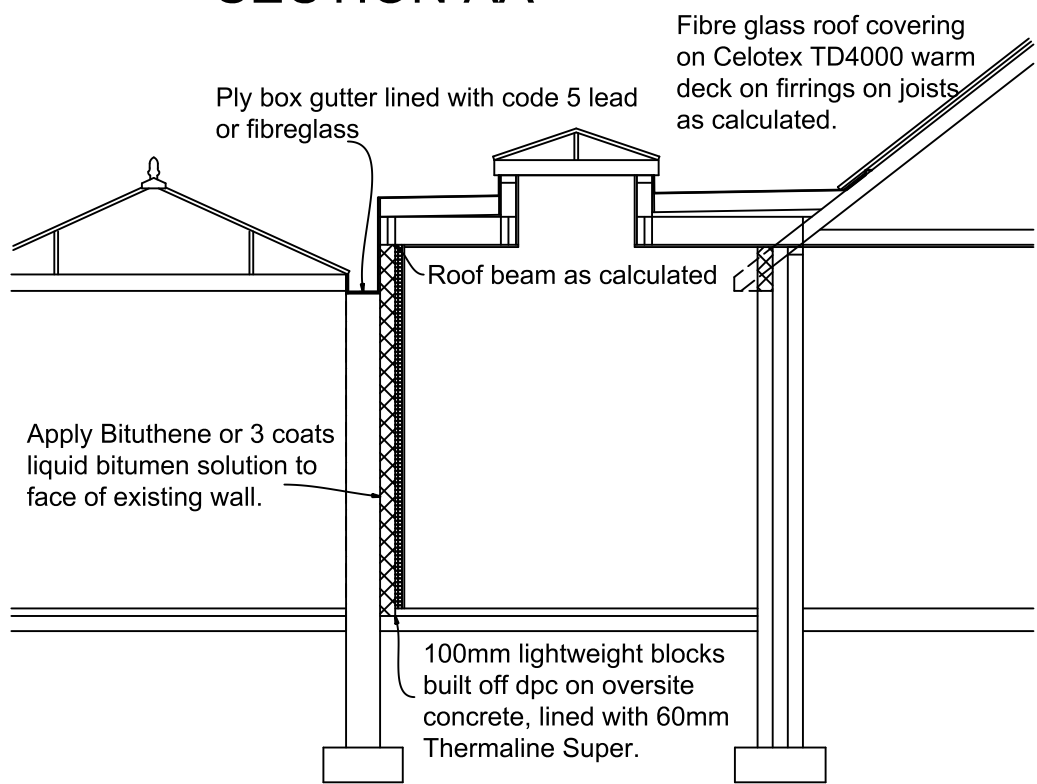

| REVISIONS   |                  |
|---|------------------|
|   |                  |
|   |                  |
|   |                  |
|   |                  |
| <b>Notes</b><br>1. These are computerised drawings for the purposes of obtaining planning & building regulations approvals & are based on certain overall measurements.<br>2. Dimensions shown must not be relied upon and must be checked on site and verified prior to commencement of work.<br>3. Where applicable this drawing is to be read in conjunction with other consultants' drawings & calculations.<br>4. Do not scale from these drawings, except for planning purposes.<br>5. Any Work undertaken prior to Planning and Building Regulations Approval is done so entirely at the Client/Contractors own risk<br>© 2019 - T. Murray |                  |
| <b>TIM MURRAY CBuildE MCABE</b><br>BUILDING CONSULTANT<br>48 Pier Road<br>Littlehampton<br>West Sussex, BN17 5LP<br>Tel: 01903 730228   |                  |
| <b>PROJECT DETAIL</b><br>EPISCOPI, FONTWELL AVENUE,<br>EASTERGATE, WEST SUSSEX PO20 3RU   |                  |
| <b>EXTENSION</b><br>FOR: NANCY HARDY   |                  |
| <b>DRAWING</b>   | <b>SCALE</b>     |
| <b>PLANNING</b>   | 1/50             |
| <b>DATE:</b> JULY 2019   |                  |
| <b>DRAWN:</b> T. Murray   |                  |
| <b>DRAWING:</b> 19/51/2   | <b>REVISION:</b> |