


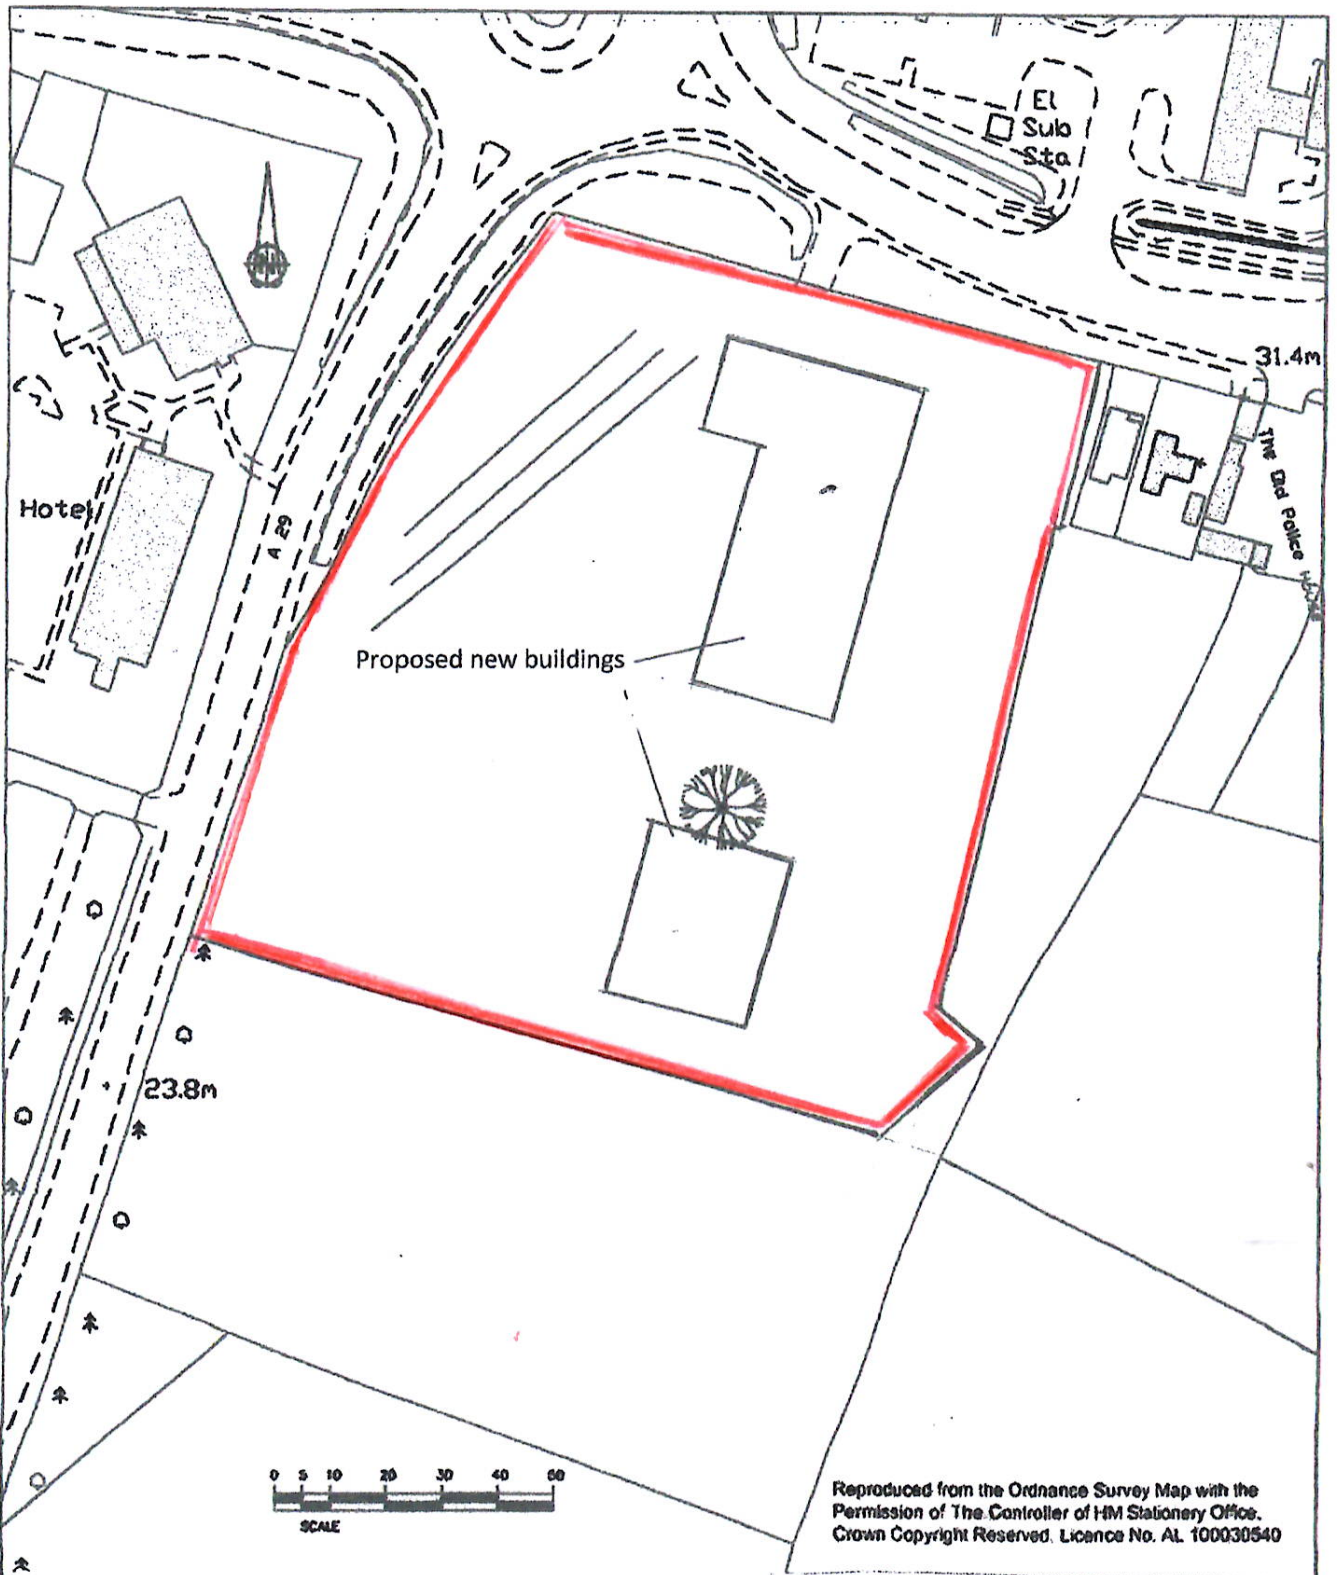

Rural Associates
 Project Co-ordination
 Yapton Lodge North End Road
 Yapton West Sussex BN18 0DT
 Tel 01243 555420 e-mail ruralass@freeset.co.uk

Title
 Proposed New Headquarters Building
 for Global Technologies Racing Ltd
 at Arundel Road
 Fontwell
 BN18 0SB

Client
 Global Technologies Racing Ltd
 Denmans Lane
 Fontwell
 West Sussex
 BN18 0SU

Scale 1:1250

Date 06/02/19

Draw No RA/032/50 SITE PLAN A