


# SITE PLAN

## Site 1 Marl Hole

10/09/2019

SCALE : 1 : 2500

Hut positioned within this area on edge of woodland or on grass by pond

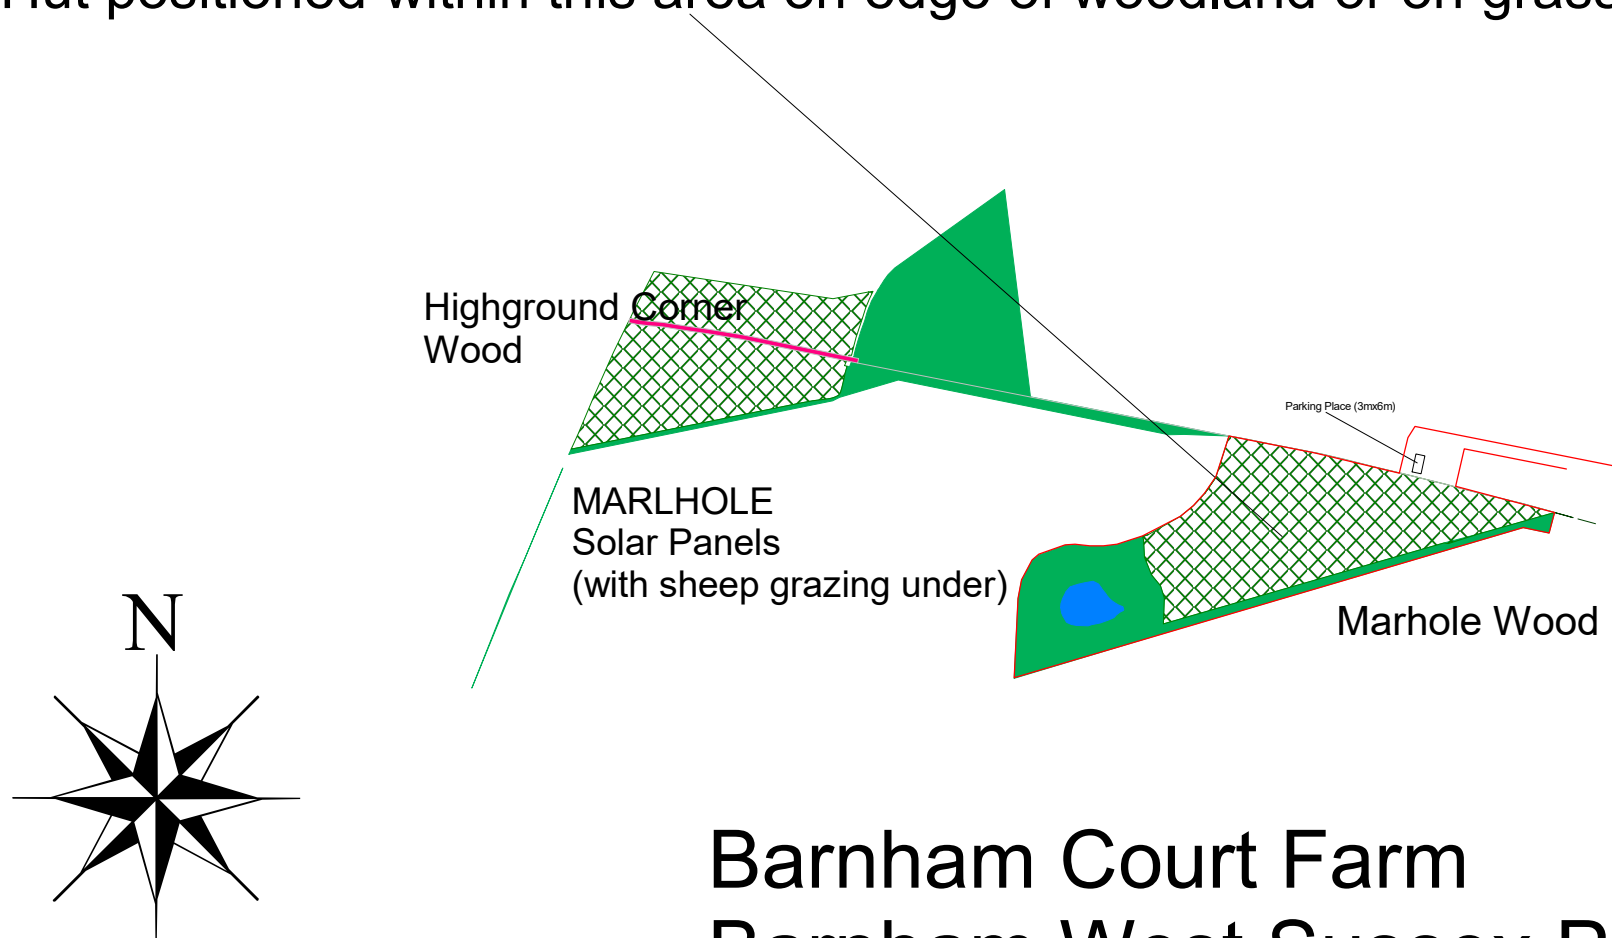

Barnham Court Farm  
Barnham West Sussex PO22 0BP