

This drawing is copyright. All rights reserved.
Wilson Owens Owens Ltd

Based on the use of experienced and competent contractors working to an approved method statement unusual residual hazards / risks are identified as per the following symbols:



We use this symbol to give warning of significant hazards or information which is unusual



We use this symbol to encourage a particular action



We use this symbol when we want you to avoid something or refrain from a particular action



We use this symbol when we want to convey some relevant CDM information

The design team have highlighted unusual and significant risks only that may not be obvious to a competent contractor. They are to assist with risk reduction only and are not necessarily comprehensive.

[illegible]

SCALE

1:500@A1; 1:1000@A3



DRAWING STATUS
PLANNING

CLIENT

BOURNE LEISURE



PROJECT

BUTLINS 2021 SEASON

DRAWING TITLE


Bognor Car Park Works Proposed Site Plan

SCALE @A1	DRAWN	DATE	CHECKED	DATE
1 : 500	TB	11/12/20	KO	11/12/20

wilsonowens**owens**

Unit 5, The Piano Works, 113 - 117 Farringdon Road, London, EC1R 3BX
Studio: +44 (0) 20 3903 8101 www.wilsonowensowens.com

DRAWING NO.	REVISION
2014 WOO-MPN-BOG-DR-A-0003	A

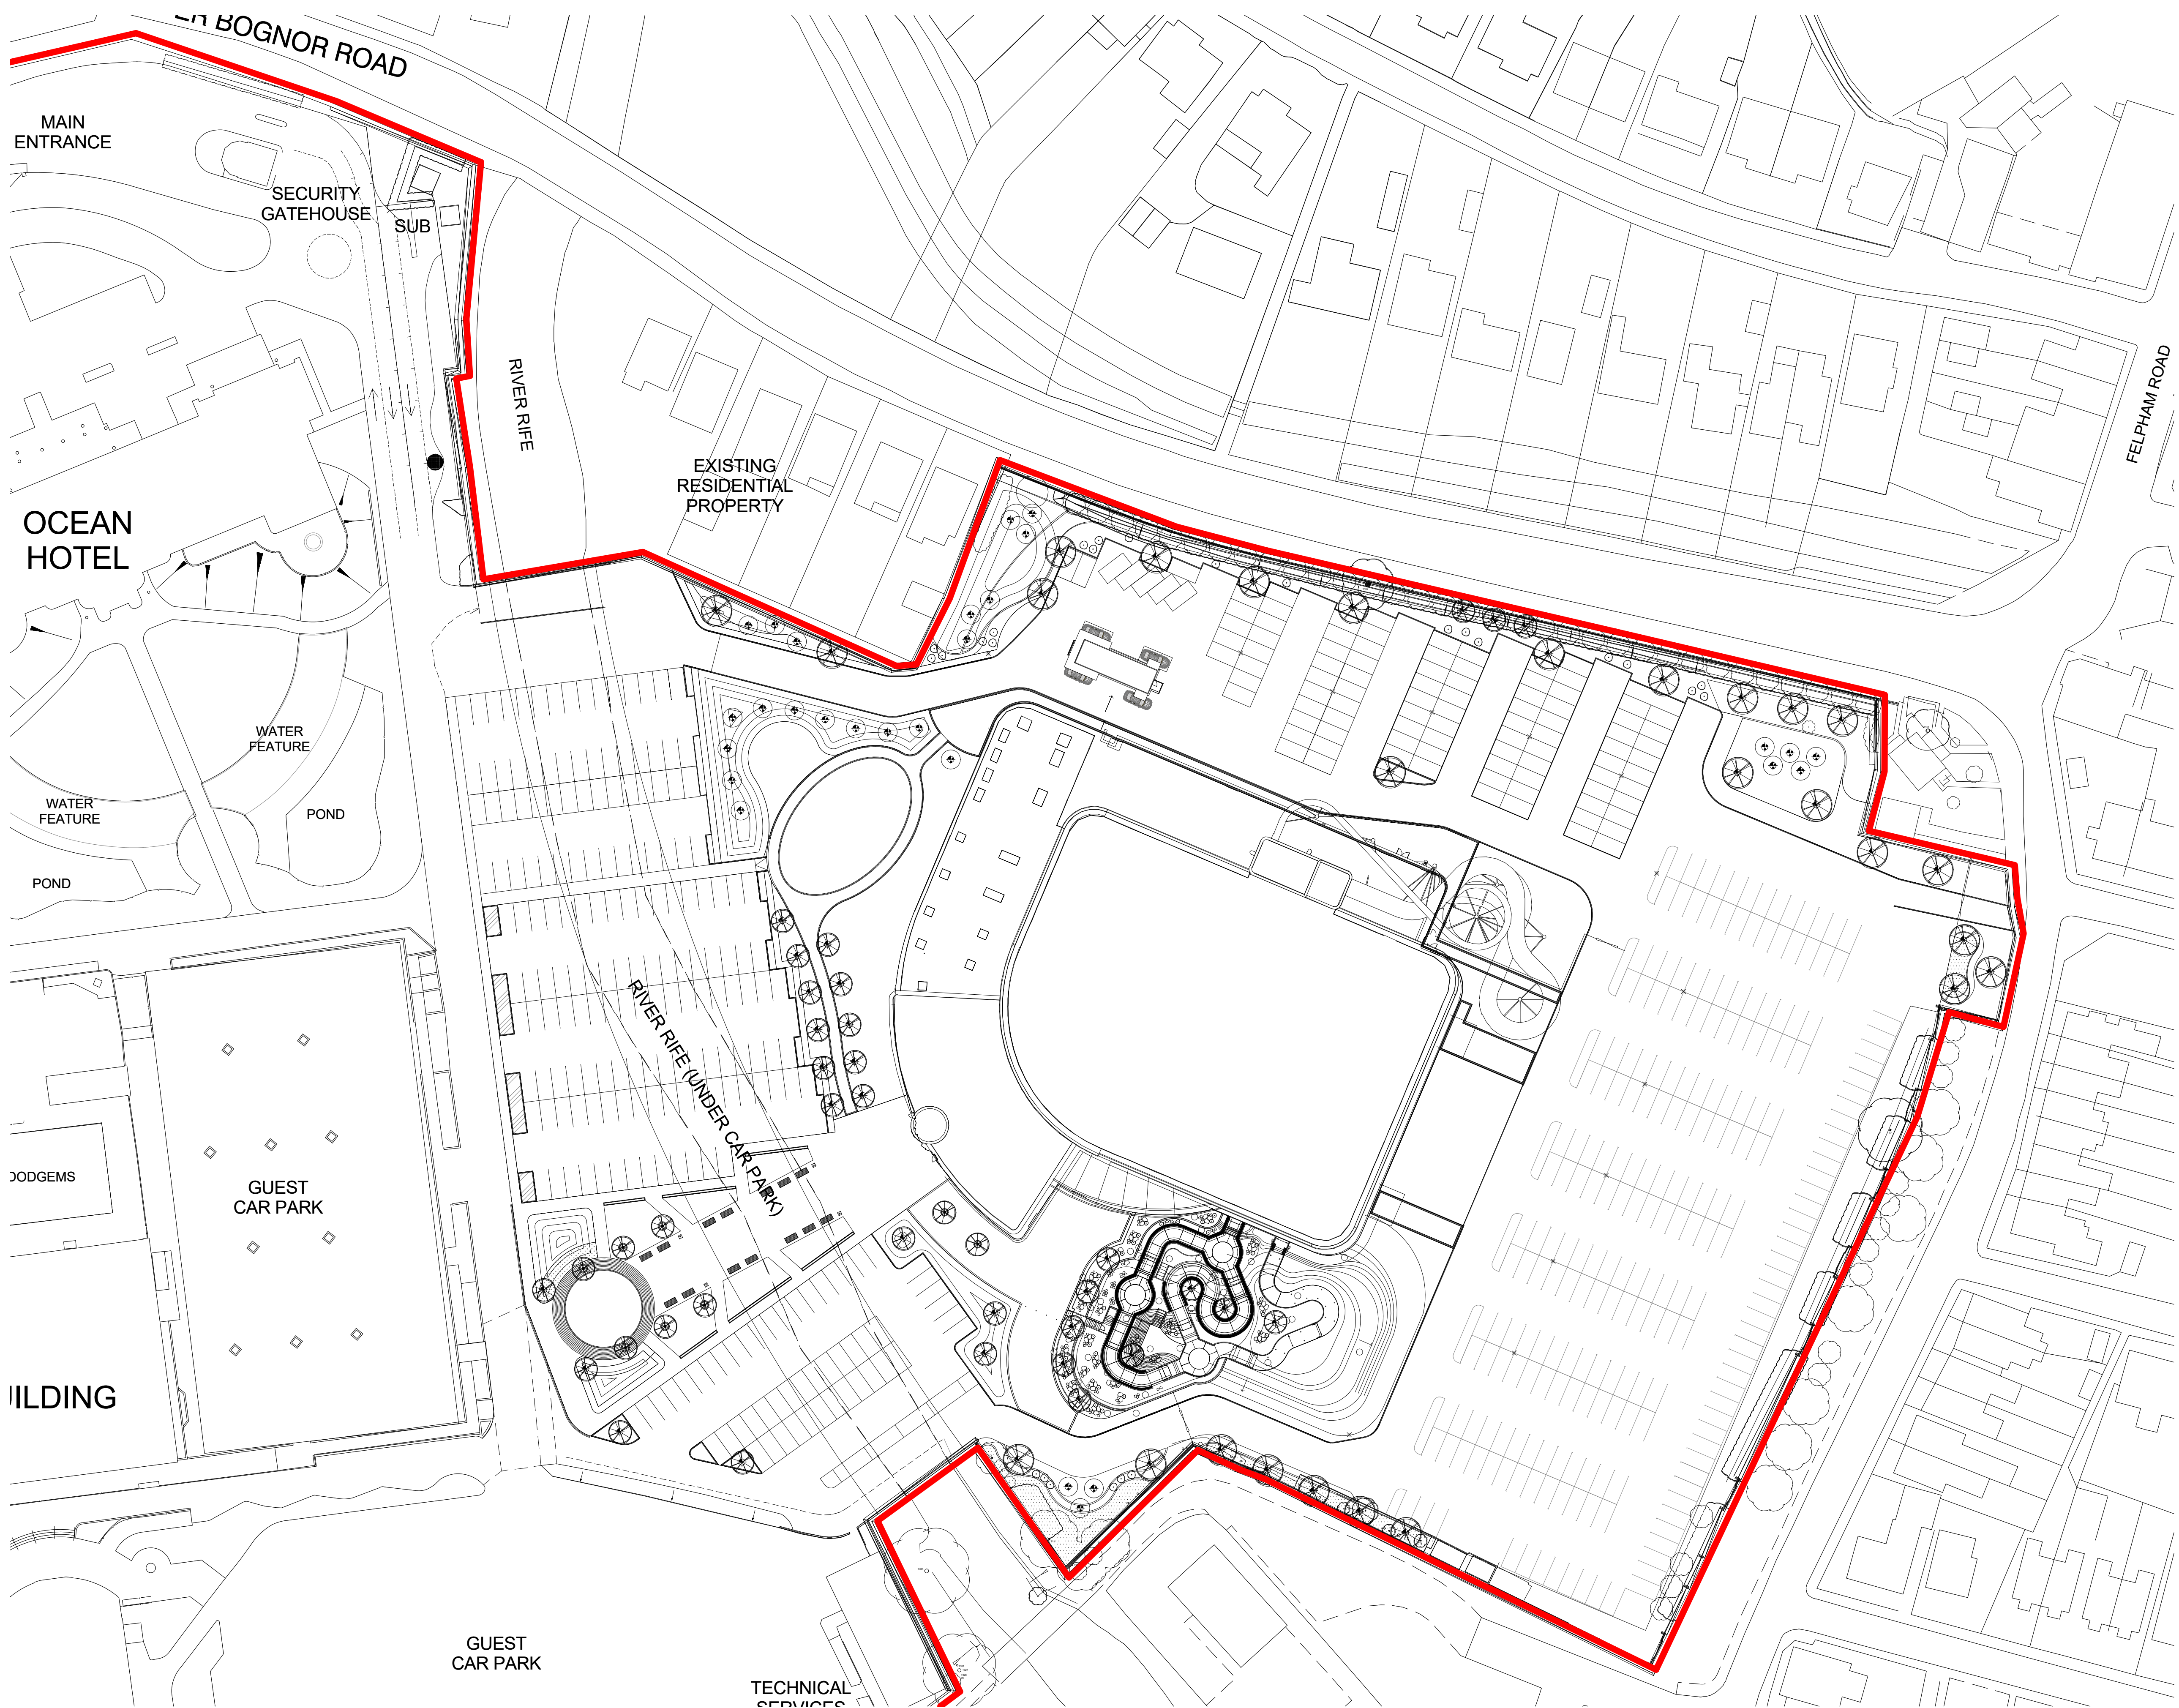

1 Proposed Site Plan
1 : 500