




GLENLOGIE

CHURCH OF OUR LADY OF SORROWS

FLATS

WEST ELEVATION

DATUM 0.00m

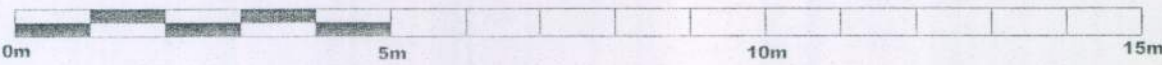

SCALE BAR

 Chartered Surveyors		Offington Land Surveys 29 Offington Drive Worthing West Sussex BN14 9PW Tel/fax 01903 267614	Job GLENLOGIE CLARENCE ROAD BOGNOR
Plot Scale: 1:100 Sheet size A2 landscape	Copyright © JUNE 2010	Drawing No. 9000610 Elevation	
STANDARD REFERENCE Datum Used Ordnance Datum Newlyn (ODN) Levels translated to ODN by key station acquisition using RTK GPS at accuracy (RMS): +/- 25mm		ABBREVIATIONS	
Survey Station Shown Thus: Foul Water Drainage Storm Water Drainage Water Mains Gas Mains Electricity Cable British Telecom Cable True north direction shown is indicative only		AGRP Above Ground RWP BT British Telecom IC CATV Television Cable Pit CBW Concrete Block Wall CE Cleaning Eye CL Cover Level CM Cable Marker CP Catch Pit DPC Damp-Proof Course ECP Electricity Cable Pit EP Electricity Pole FA Fire Alarm FH Fire Hydrant FL Floor Level FCB Close Boarded FCP Chestnut Paling FPK Picket FPal Metal Palisade	
The details shown hereon relating to all underground services are as obtained by normal survey observation and methods and also by reference to available records. Although all reasonable efforts have been made no guarantee can be given for the completeness or accuracy of this information		G Gully IC Inspection Chamber IL Invert Level LP Lamp post MH Manhole RG Road Gully RWP Rain Water Pipe SC Stop Cock SV Stop Valve SVP Soil & Vent Pipe TP Telegraph Pole VP Vent Pipe WM Water Meter WO Water Wash Out FP Panel FPW Post & Wire FTr Trellis FIR Iron railings	