





 Mead Court no. 6

Existing North Elevation (Front) @ 1:100






 Mead Court no. 6

Proposed North Elevation (Front) @ 1:100

revisions & notes:

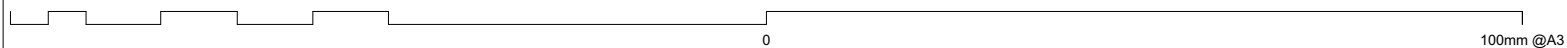

Note: All dimensions to be checked on site by the contractor before fabrication and erection. Figured dimensions to be taken in preference to scaled dimensions. This drawing is the copyright of the architects and must not be reproduced or used without their express consent, except for the purposes of a planning application. Electronic issue of this drawing to be confirmed by paper hard copy only.

project: drawing name: status: date: scale: drawn:	No.6 Mead Court Conversion Mead Lane Bognor Regis Existing and Proposed Elevations Planning June 2018 1:200, 1:100 KC	 61 South Street, Havant, Hampshire PO9 1BZ t: 023 9248 2494 e: design@pwp-architects.com f: 023 9248 1152 w: www.pwp-architects.com Project No. 5548 drawing No. 1310 rev *
---	---	--