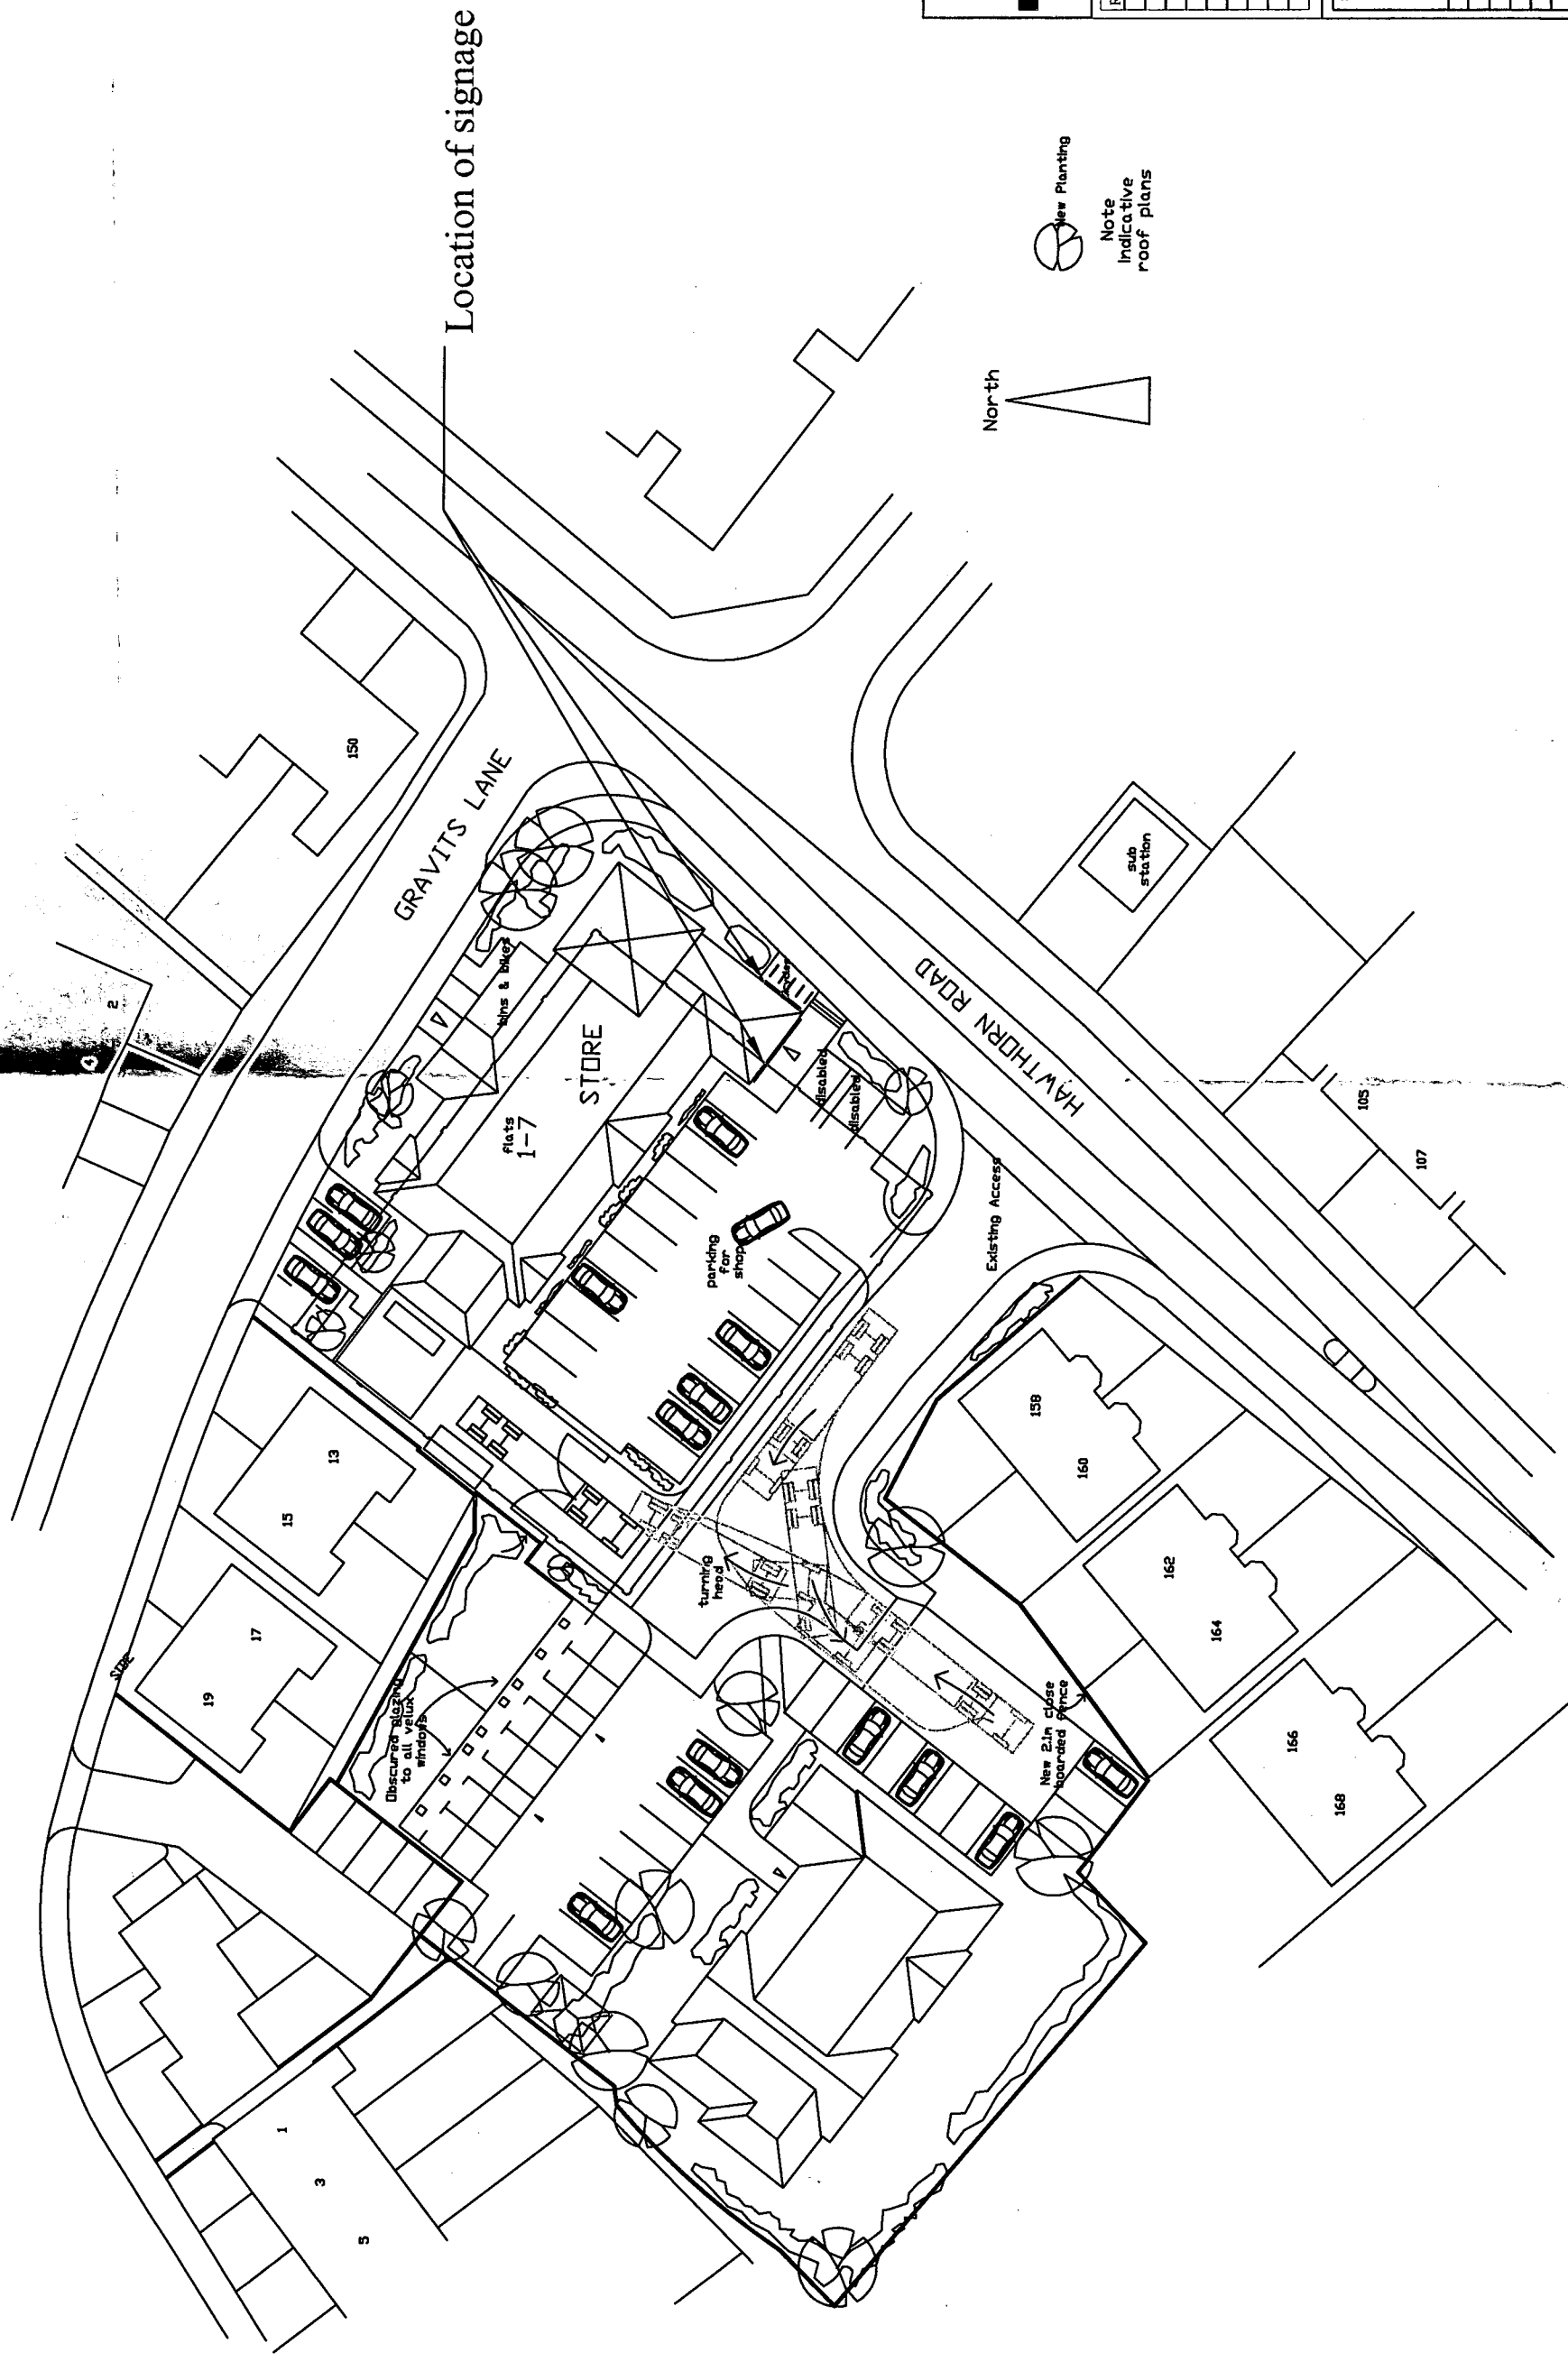
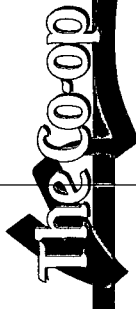


LOCATION/SITE PLAN

[illegible]

STORE ADDRESS	Co-op - New HAWTHORN ROAD 152-156 Hawthorn Road Bognor Regis West Sussex PO21 2UR
---------------	---

DRAWING NO. COOP. New Hawthorn Rd-LOCATION			
DRAWN BY	D/C	SCALE	1:500 @ A3
SALES AREA	****	Sq.ft	*** Sq.m
RETAIL	****	Sq.ft	*** Sq.m
CLUSTER GROUP	LARGE CONVENIENCE		

TOTAL DESIGN
SHOPFITTING SERVICES LTD

Unit 4 - City Grove Trading Estate
 Woodside Road, Eastleigh, Hampshire, SO50 4ET
 Telephone: 023 8062 9296
 Fax: 023 8062 9087
 E-mail: info@totaldesignshoplifting.com