




EAST ELEVATION

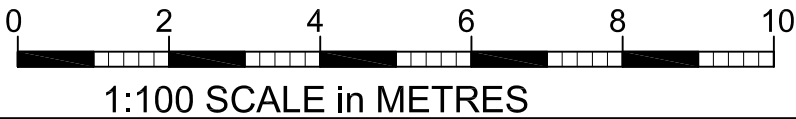

SSE ©

3rd floor the Pinnacle
Central Court Station Way
Crawley, West Sussex
RH10 1JH

t: 01323 325354
t: 01932 506111
e:office@sussexstructuralengineers.co.uk

NOTES:

This drawing is to be read in conjunction with
all relevant Architects and Engineers drawings
Only figured dimensions are to be used for
construction
All dimensions are to be verified on site prior
to work commencing

No.	Description	Date
Client: Bognor Town Council		
Address: 51 Canada Grove, Bognor Regis, PO21 1DW		
Project: Disabled Access Ramp		
Drawing title: Proposed Elevations		
Project No		SSE_194
Date		06-10-20
Drawn by		IA
Drawing No		P02
Scale 1:100@A2		