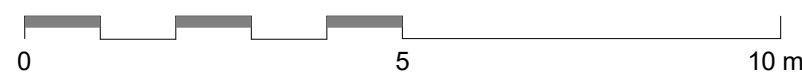
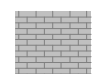


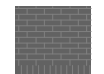


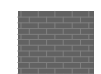
South-West Elevation
1:100

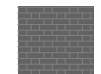


1:100 Scale Bar

 **Stretcher Bond Facing Brick External Wall**
Grey Facing Brick

 **Soldier Bond Facing Brick External Wall**
Dark Grey soldier brick band set above
Ground Floor masonry

 **Stretcher Bond Facing Brick External Wall**
Dark Grey Facing Brick

 **Stretcher Bond Facing Brick External Wall**
For feature panels. Refer to detail for header
projection.

 **Cladding Panels** Gold Anodised Aluminium, 3A
composites Alucobond Plus or similar approved

 **Standard Glazing**
to Curtain Wall / Windows

 **Ceramic Coated Glazed Spandrel Panel**
to Curtain Walling

 **Louvre Panel System**
PPC Aluminium

STATUS	REV	DATE	DESCRIPTION	REVISOR
CLIENT				DG
University of Chichester				MSA
ORIGINATOR NO				151933

CONSULTANT
STRIDE TREGLOWN
www.stride-treglow.com © Stride Treglow Limited 2016

PROJECT
Tech Park Student Accommodation - Phase One
University of Chichester
Bognor Regis
Felpham Way
PO22 8QT

DRAWING TITLE
Proposed West & South-West Elevations

SUITABILITY STATUS PL : PLANNING	SCALE As indicated @ A1
PROJECT ORIGINATOR ZONE LEVEL TYPE ROLE CLASSIFICATION NUMBER 151933-STL-XX-XX-DR-A-ZZZZ-02003	REVISION