


Site Plan, Scale 1:500 @ A3, Metres

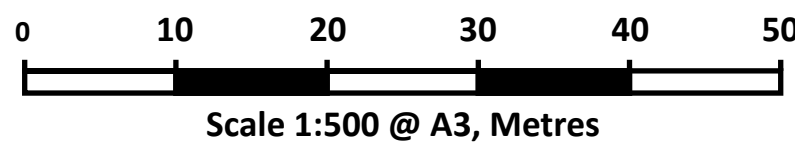


Key:


-  PBM-4
-  Concrete base/access path
-  Door Swing
-  Section of kerb to be dropped



Location Plan, Scale 1:1250 @ A3, Metres

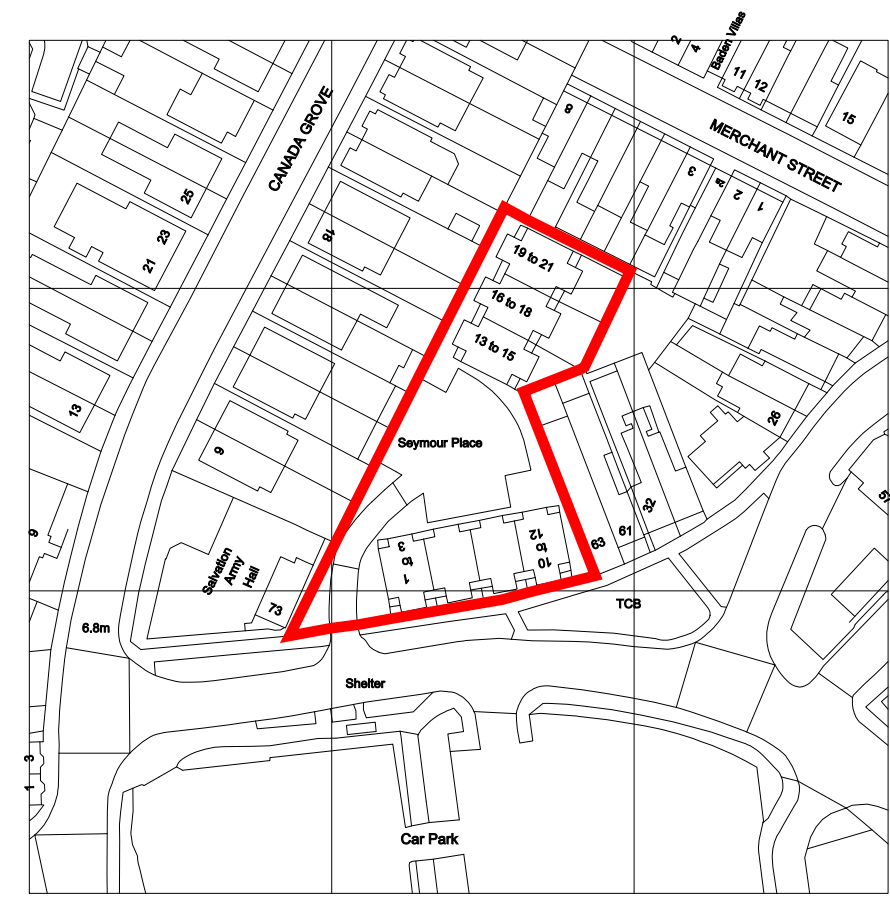

Produced on 14 April 2022 from the Ordnance Survey National Geographic Database and incorporating aerial imagery available at the date.
This map shows the area bounded by 480000 to 480010 Easting and 500000 to 500010 Northing.
Reproduction in whole or part is prohibited without the prior permission of Ordnance Survey.
Copyright 2022. Produced by Ordnance Survey for the Department for Transport.
Data source: Ordnance Survey, 14 April 2022. Unique plan reference: 100004130.

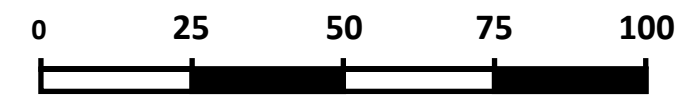

Scale 1:1250 @ A3, Metres

Drawn By:- SRC Scale:- As Drawn	
Drawing Type:- PLANNING	
TITLE: Optivo-Seymour Place-Planning-Site and Location Plans-Proposed	
	
DWG NO. O-SP-P-SLP-P	REVISION
SHEET 1 OF 1	