


AREA 90m x 90m  
SCALE 1:500  
Aldwick Road & Hawthorn Road – block/site plan  
CENTRE COORDINATES: 492029, 99270

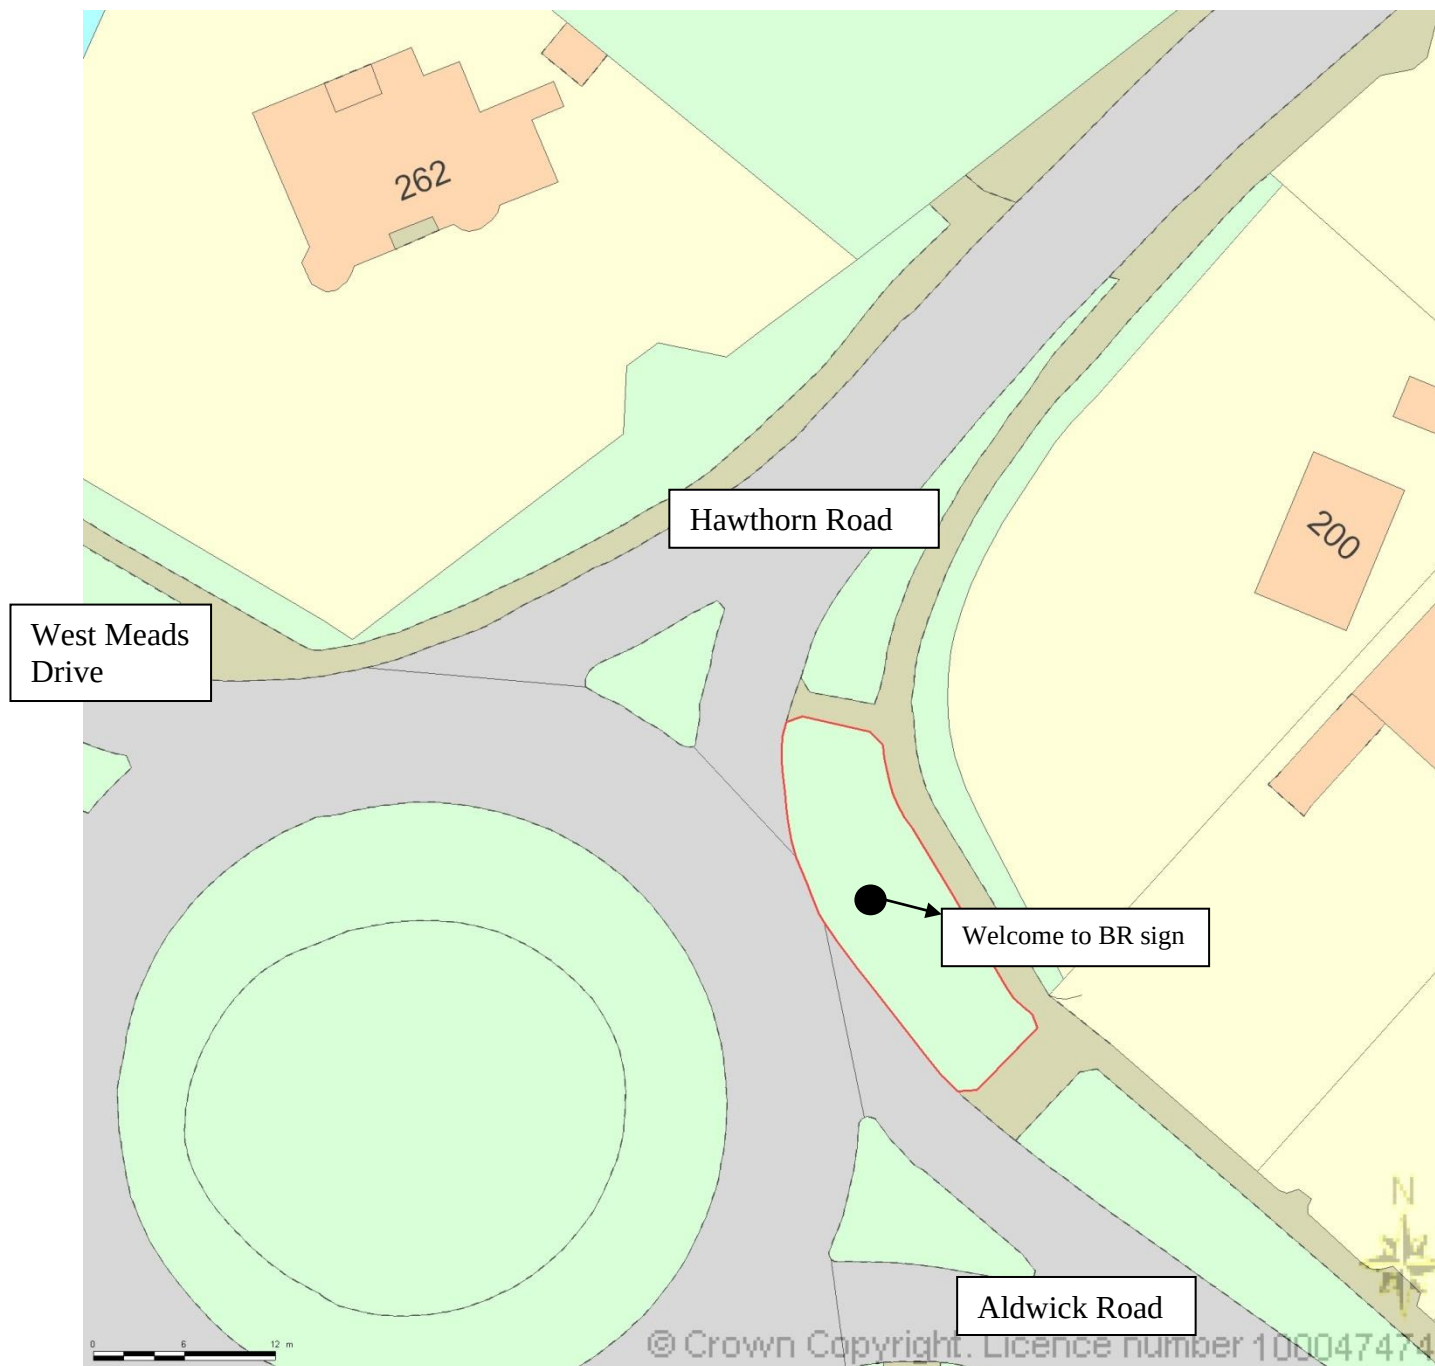

Supplied by Streetwise Maps Ltd  
[www.streetwise.net](http://www.streetwise.net)  
Licence No: 100047474