




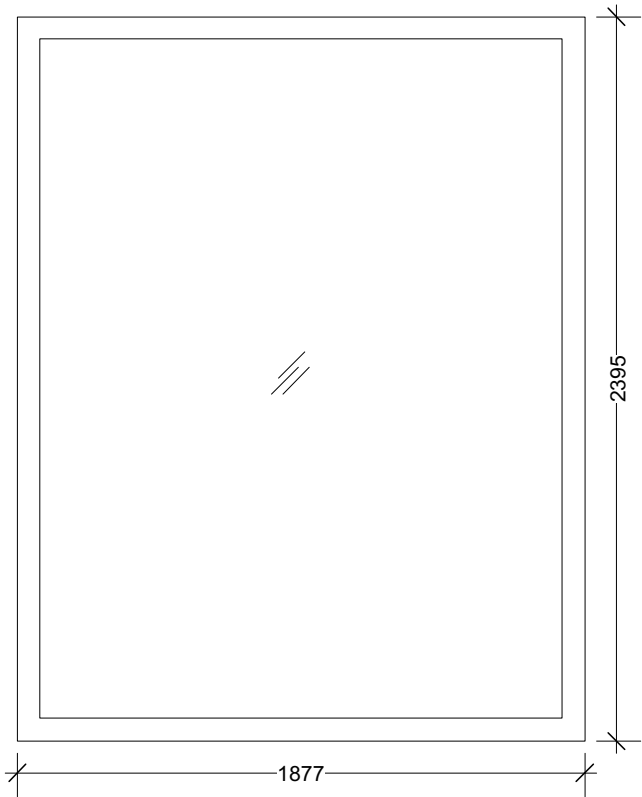


WG.01
Hardwood Window, Fixed
FINISH: Black stained HW
GLAZING: 24mm DGUs, Argon filled

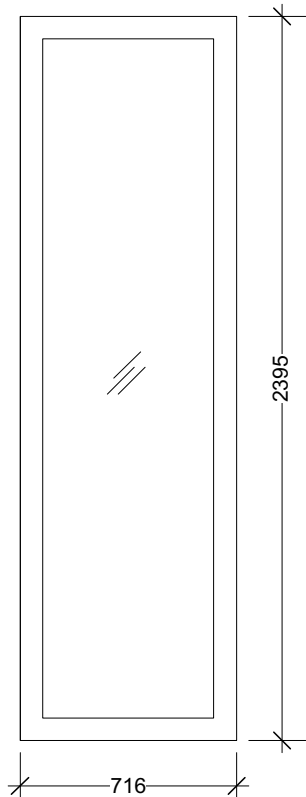


WG.02n
Hardwood Window, Fixed
FINISH: Black stained HW
GLAZING: 24mm DGUs, Argon filled

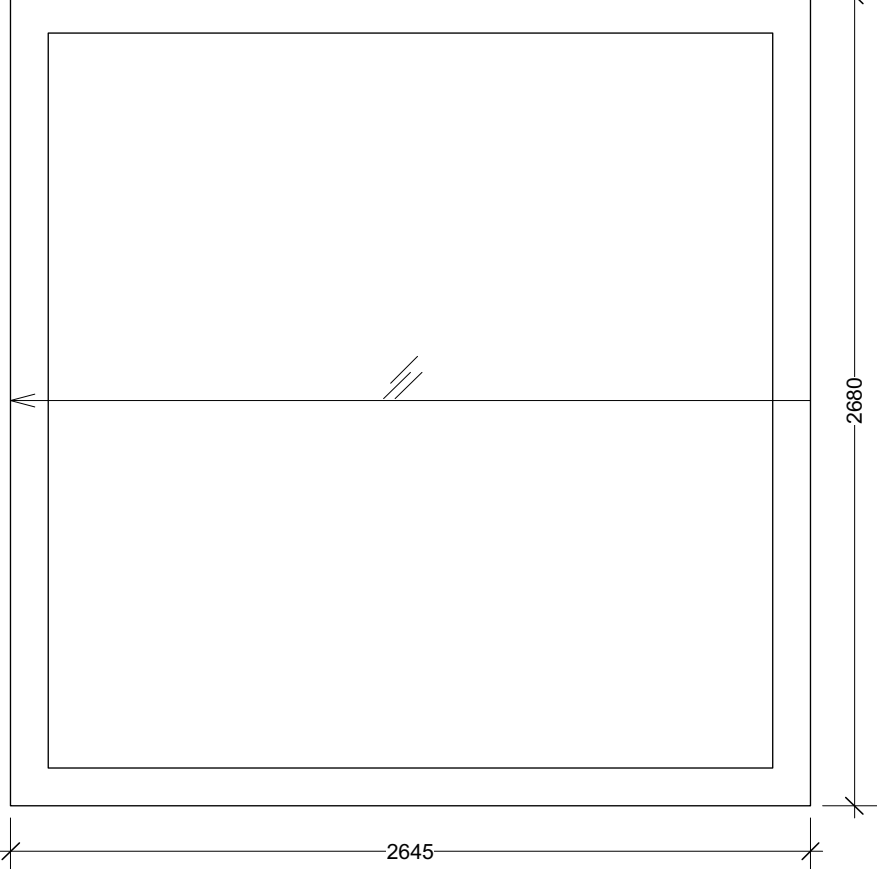


WG.03n & WG.04n
Hardwood Sliding Door
FINISH: Black stained HW
GLAZING: 24mm DGUs, Argon filled
IRONMONGERY: Bronze external hinges or sliding stays, handle, Mortice latchlock, Mortice deadlock with thumbturn

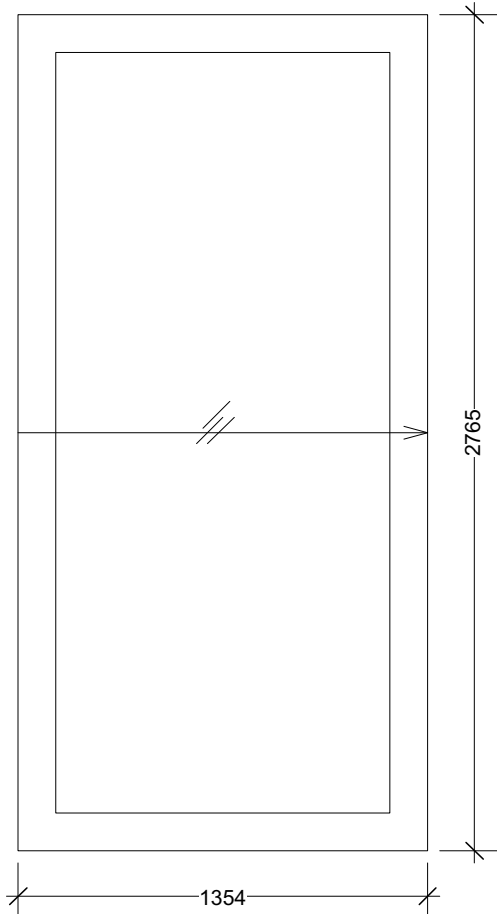


WG.05n
Hardwood Sliding Door
FINISH: Black Stained HW
GLAZING: 24mm DGUs, Argon filled
IRONMONGERY: Bronze external hinges or sliding stays, handle, Mortice latchlock, Mortice deadlock with thumbturn, Recessed flushbolt top+bottom to slave leaf

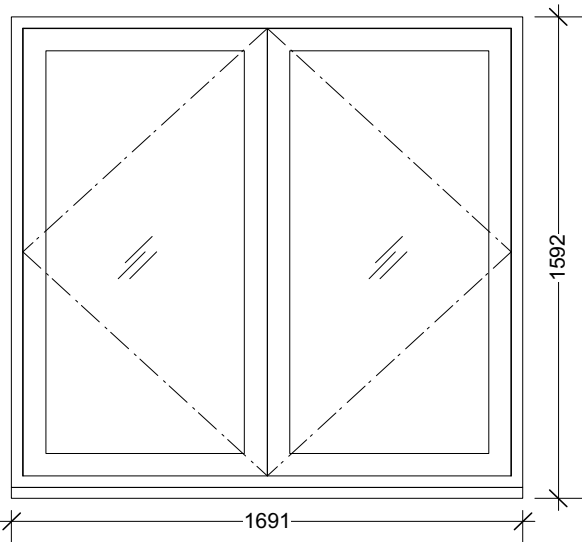


WG.08
Hardwood Side hung Windows
FINISH: Black stained HW
GLAZING: 24mm DGUs, Argon filled
IRONMONGERY: All bronze: external hinges or sliding stays, handle, recessed window lock, opening stay

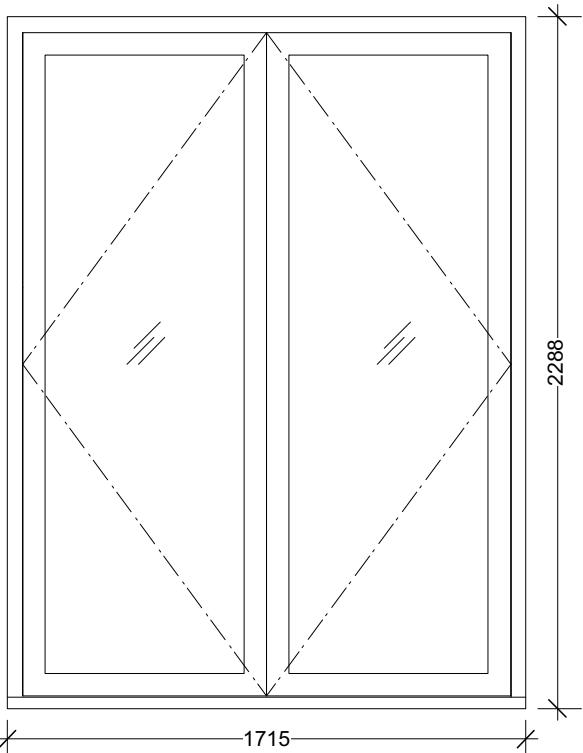

WG.07
Hardwood Patio Door
FINISH: Black stained HW
GLAZING: 24mm DGUs, Argon filled
IRONMONGERY: Bronze external hinges, bronze lever handle, Mortice latchlock, Mortice deadlock with thumbturn, Recessed flushbolt top+bottom to slave leaf

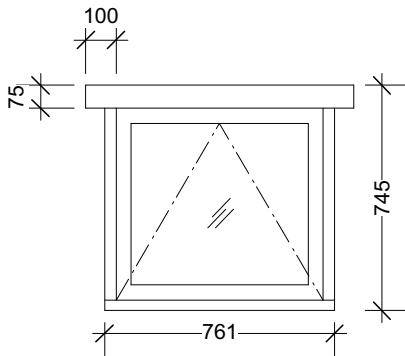

WG.06
Hardwood Top hung Window
FINISH: Black stained HW
GLAZING: 24mm DGUs, Argon filled
IRONMONGERY: All bronze: external hinges or sliding stays, handle, recessed window lock, opening stay

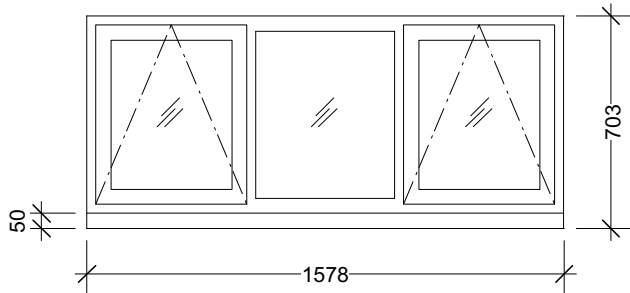

WG.10
Hardwood Top hung and fixed Windows
FINISH: Black stained HW
GLAZING: 24mm DGUs, Argon filled
IRONMONGERY: All bronze: external hinges or sliding stays, handle, recessed window lock, opening stay

status	FOR PLANNING		
revisions	ARCHITECTS		
	25 Links Yard. Spelman St. London E1 5LX tel 020 7539 3686 fax 020 7539 3687 mail@featherstoneyoung.com www.featherstoneyoung.com		
	 FeatherstoneYoung		
	job Thatch Cottage, Clymping Mill		
	address Climping		
	dwg title Window & Door Schedule		
	scale 1:25/A3 date 05/19		
CLI	09 004		-
job reference	drawing number	revision	