

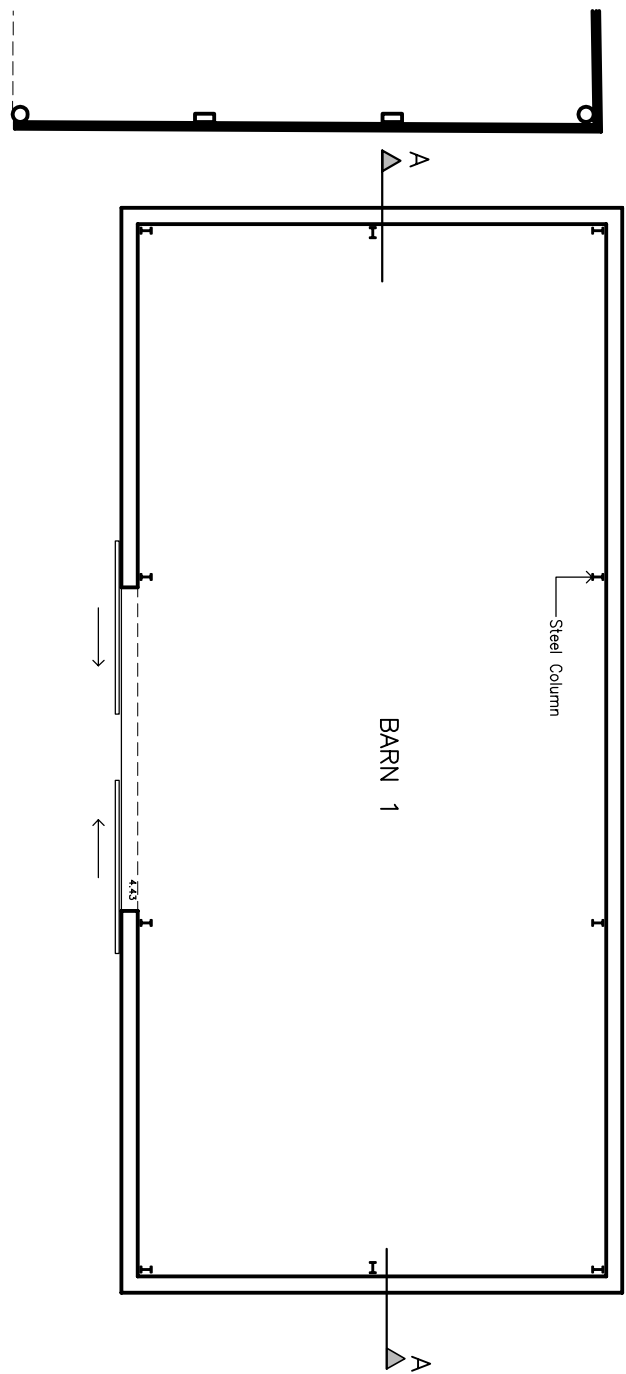


NOTES


DO NOT SCALE OFF THIS DRAWING
CHECK ALL DIMENSIONS ON SITE BEFORE ANY WORK IS
COMMENCED
ALL WORKS MATERIALS AND WORKMANSHIP MUST CONFORM
WITH CURRENT BUILDING REGULATIONS, BRITISH STANDARDS
AND CODES OF PRACTICE
COPYRIGHT OF THIS DRAWING IS RETAINED BY THE ARCHITECT
AND IT MUST NOT BE REPRODUCED WITHOUT WRITTEN CONSENT

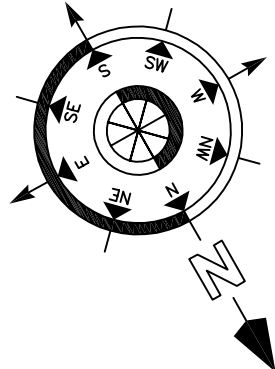


GROUND FLOOR PLAN

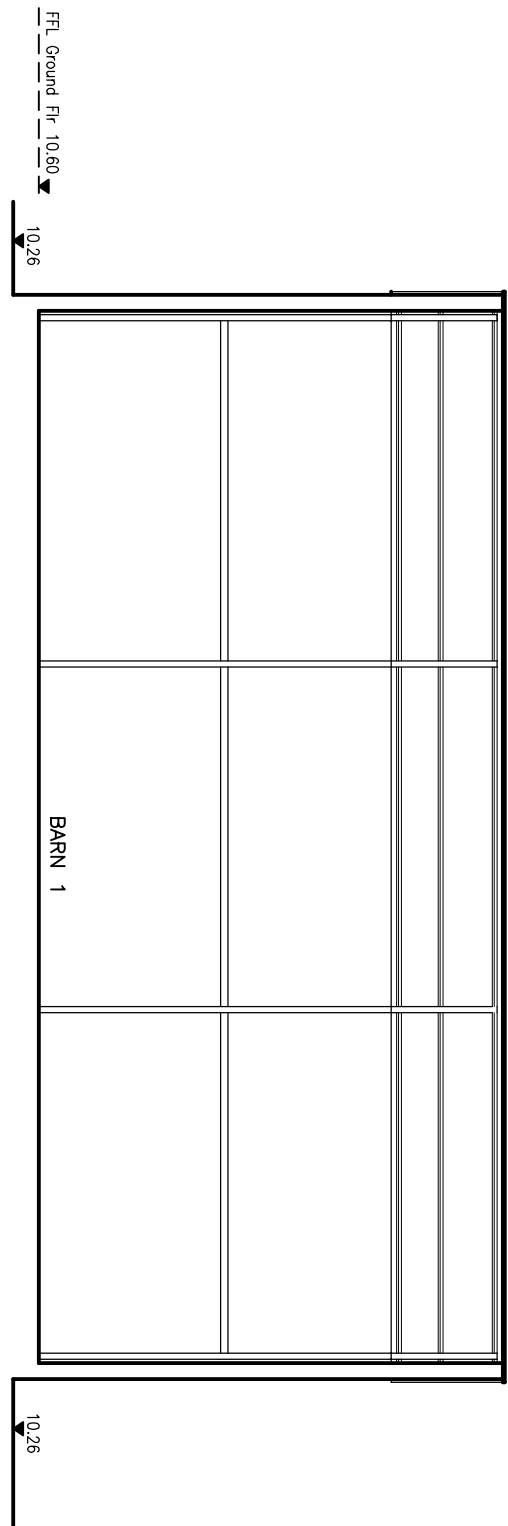


SECTION A-A

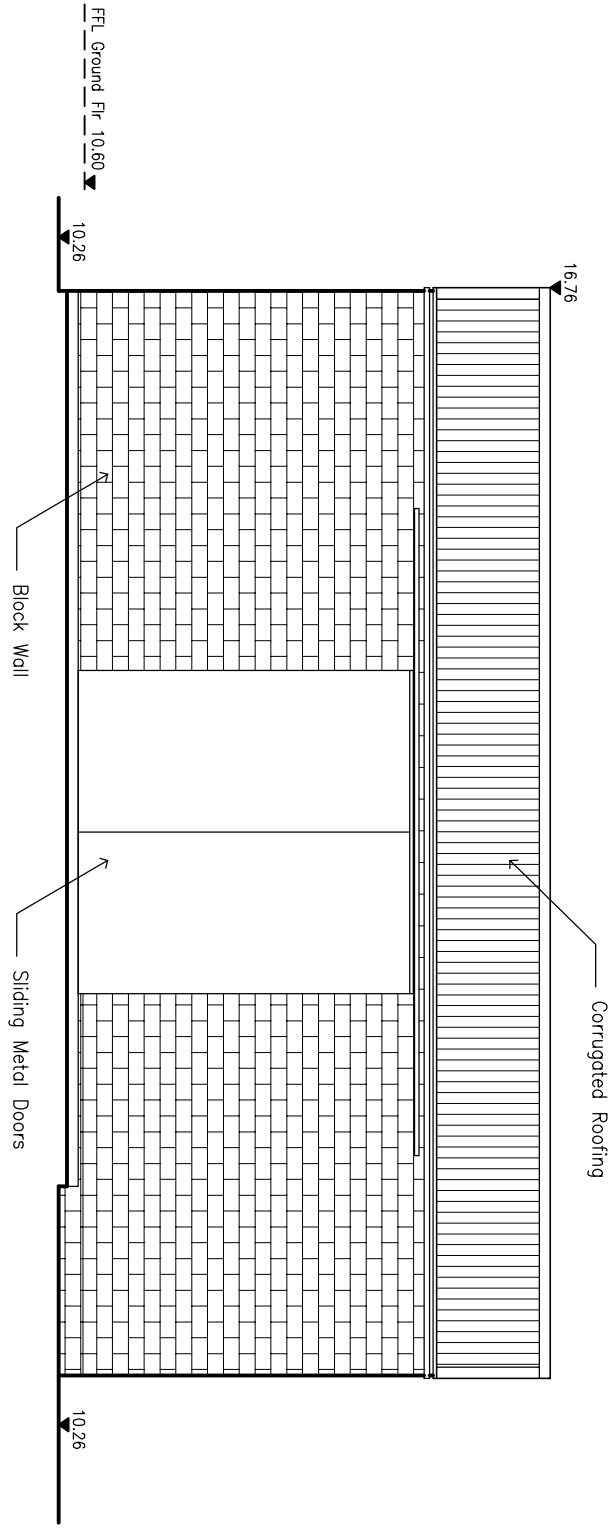


SOUTHEAST ELEVATION

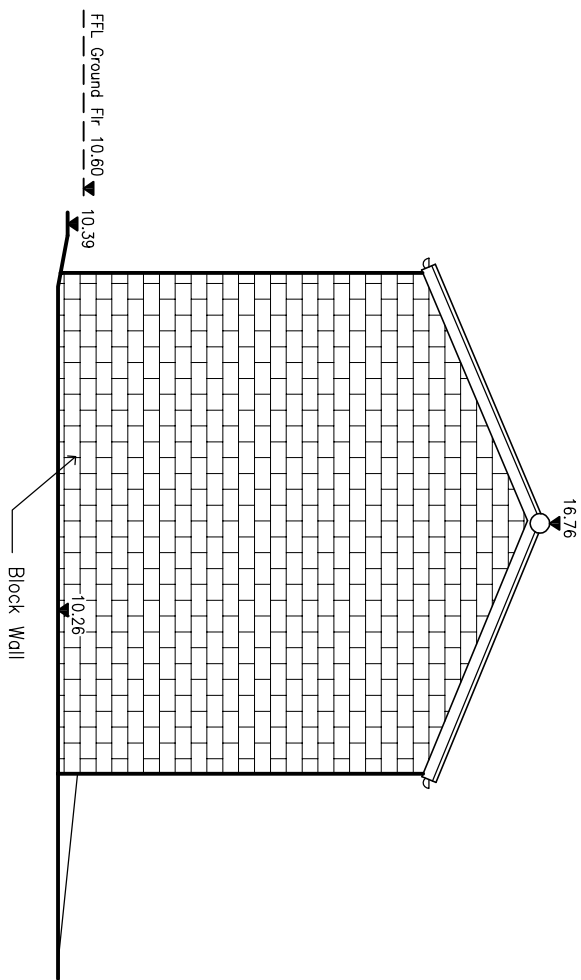


SOUTHWEST ELEVATION

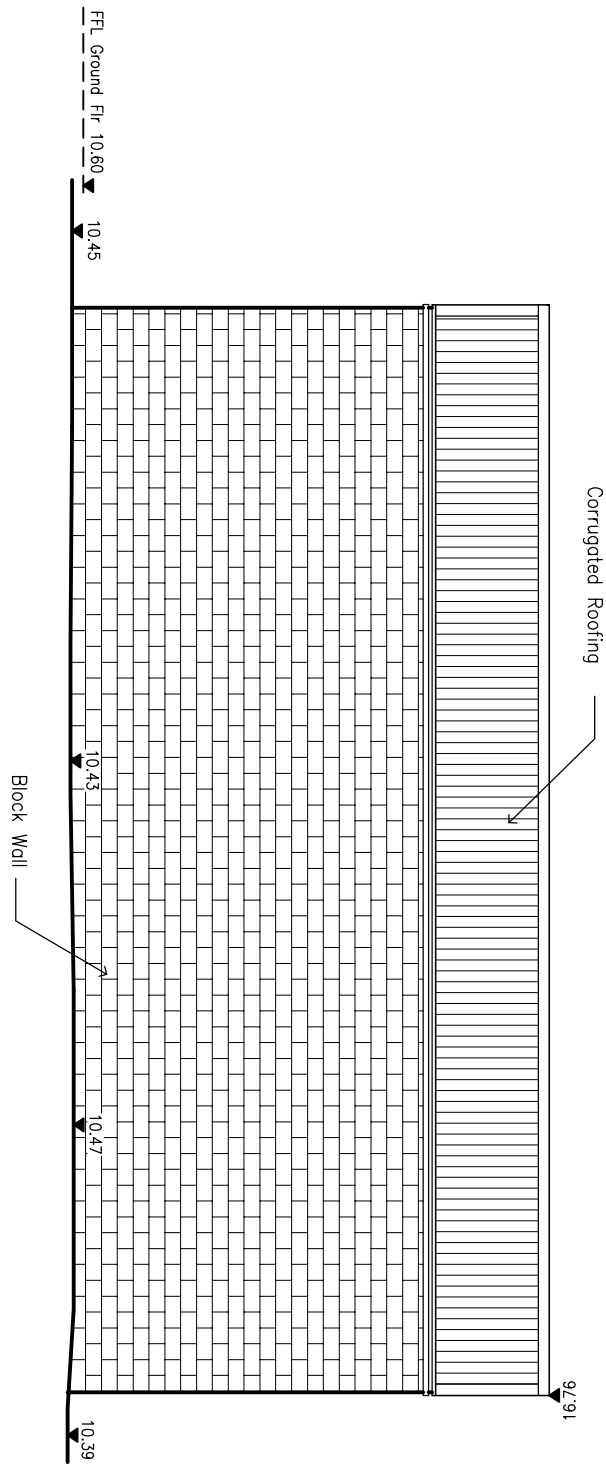

NORTHWEST ELEVATION

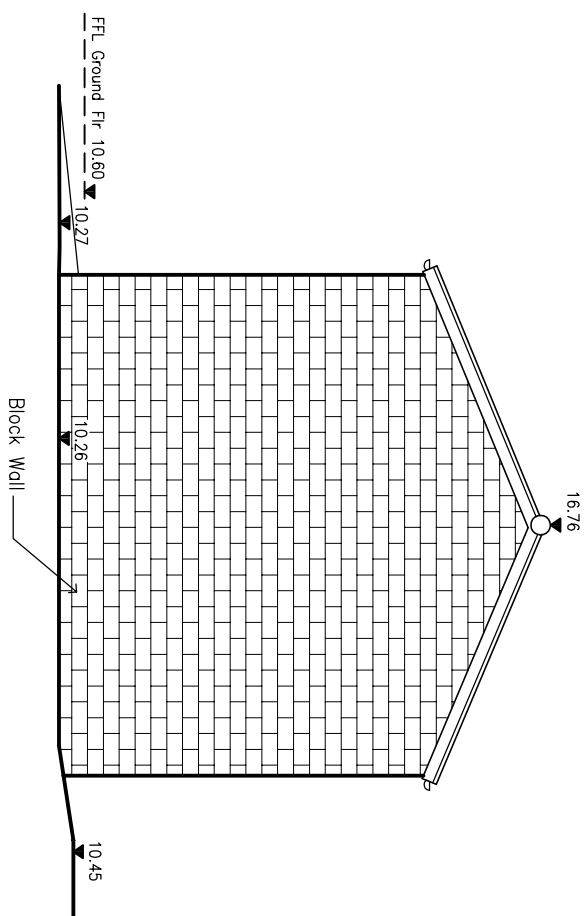

NORTHEAST ELEVATION

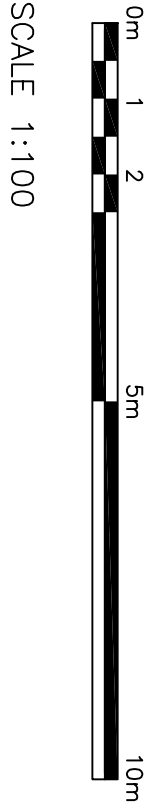

SCALE 1:100

KEY:

FCH 2.40	Ceiling Height
F-4 0.79	Window – Floor to Cill
C-H 0.95	Window – Cill to Head
DH 2.02	Door Height
FFL – First Flr	Finish Floor Level

REV	DATE	BY	AMENDMENT

**folkes architects**
THE ARCHITECTS
1, 2 & 3, 4 & 1723,