

Location Plan @ 1:1250




Proposed Block Plan @ 1:500



NOTES
 1. THE DRAWING IS FOR INFORMATION ONLY. IT IS NOT TO BE USED FOR CONSTRUCTION OR FOR ANY OTHER PURPOSE.
 2. THE DRAWING IS NOT TO BE USED FOR CONSTRUCTION OR FOR ANY OTHER PURPOSE.
CLIENT Sally Gardiner	
JOB TITLE 3 The Street East Preston West Sussex BN16 1JJ	
DRAWING TITLE Location Plan & Block Plan	
DATE 05.06.15	SCALE 1:1250/500
JOB NO. 1549	DRAWING NO. 2.01
REVISION A	

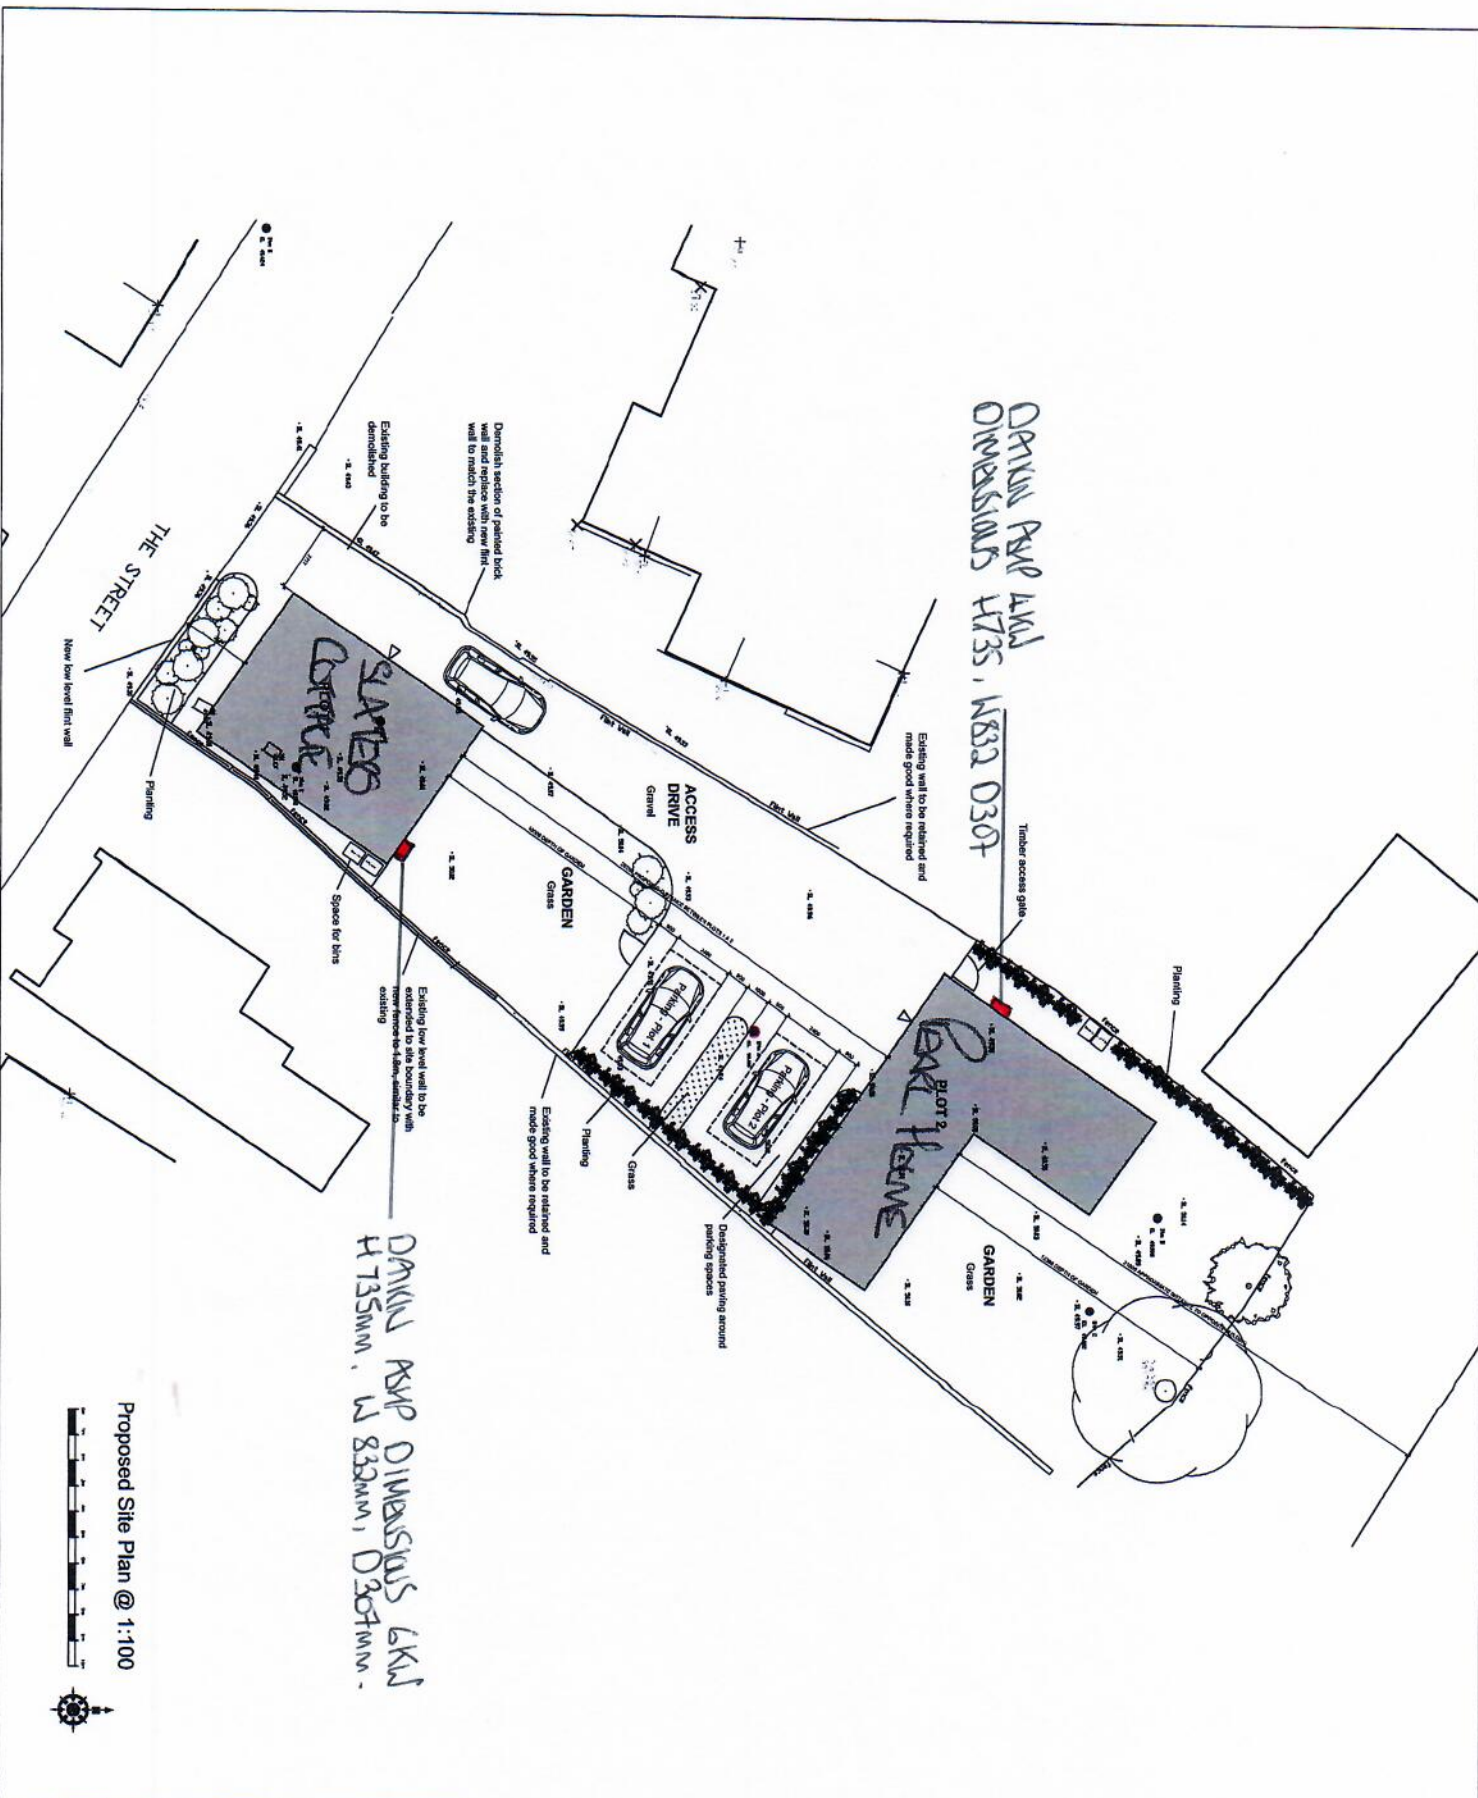

DARKEN ASP 4M
DIMENSIONS 4735, 1832 D307

DARKEN ASP DIMENSIONS 6M
H 735mm, W 833mm, D307mm


Proposed Site Plan @ 1:100



NOTES
1. ALL WORK SHALL BE IN ACCORDANCE WITH THE BUILDING REGULATIONS 2010.
2. THE DEVELOPER SHALL BE RESPONSIBLE FOR OBTAINING ALL NECESSARY CONSENTS.
DATE: 05.08.15		SCALE: 1:100		DRAWN BY: CT													
JOB NO: 1549		DRAWING NO: 202		CHECKED BY: B													
 folkes architects Architects 100 High Street East Preston West Sussex BN16 1JY																	
CLIENT: Sully Carehome JOB TITLE: 3 The Street East Preston West Sussex BN16 1JY DRAWING TITLE: Proposed Site Plan																	
REVISIONS: <table><thead><tr><th>NO.</th><th>DATE</th><th>BY</th><th>DESCRIPTION</th></tr></thead><tbody><tr><td>1</td><td>05.08.15</td><td>CT</td><td>Initial design and parking provision</td></tr><tr><td>2</td><td>15.08.15</td><td>CT</td><td>2022 revision</td></tr></tbody></table>						NO.	DATE	BY	DESCRIPTION	1	05.08.15	CT	Initial design and parking provision	2	15.08.15	CT	2022 revision
NO.	DATE	BY	DESCRIPTION														
1	05.08.15	CT	Initial design and parking provision														
2	15.08.15	CT	2022 revision														

Drilled Asph
H735mm W832mm,
D309mm.

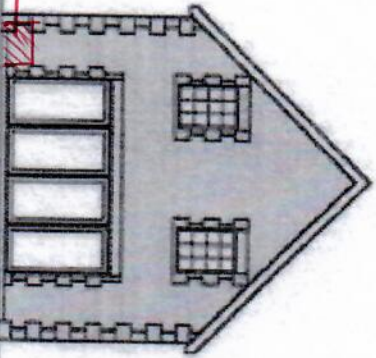


Rear Elevation (North)

1549 2.12

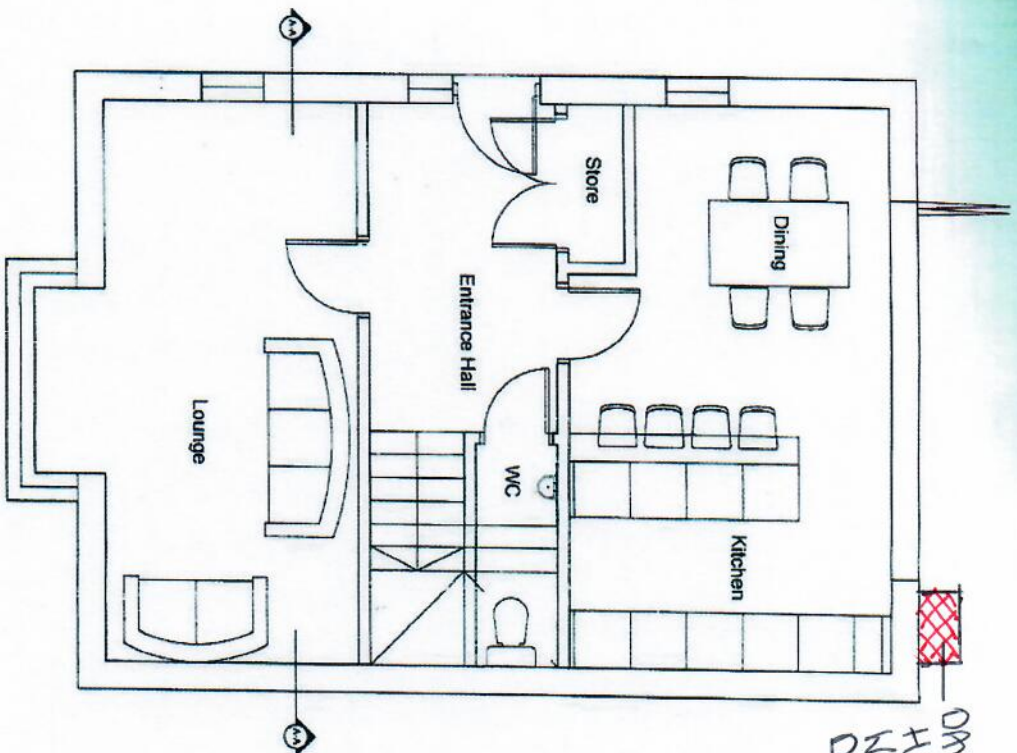

Overall Area 210.00 sqm
 H 7.75m
 W 8.33m
 D 3.07m

Plot 1: Ground Floor Plan

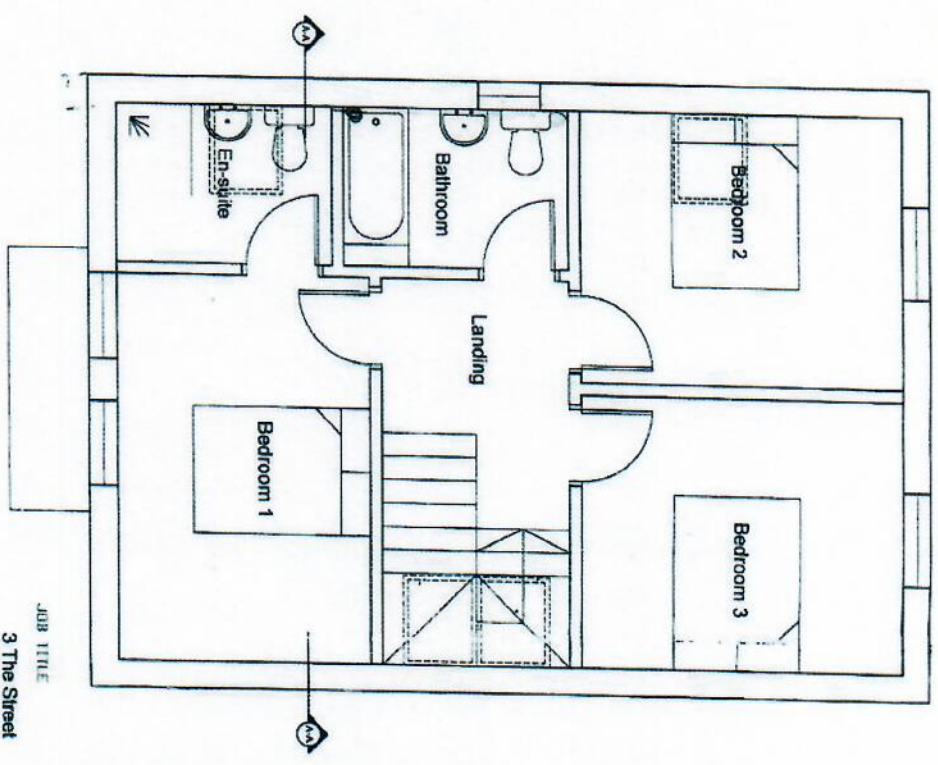

Plot 1: First Floor Plan

JOB TITLE
 3 The Street
 East Preston
 West Sussex
 BN16 1JJ

Proposed Floor Plans @ 1:50




Extract copy of Drawing No 1549/2.03
 Revised - VAC Reposted to undertake
 of stairs - October 2018

Plot 1 - 1A


1549 2.13



A3 PAPER SIZE

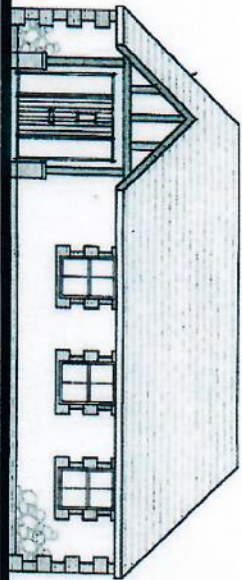


Front Elevation (South)

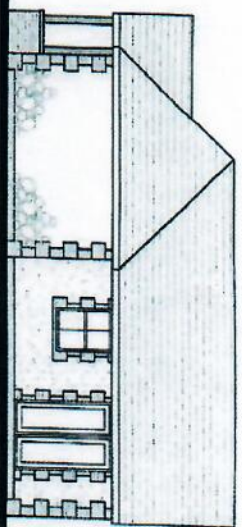


Side Elevation (East)

Plot 2

Proposed Elevations 1/100

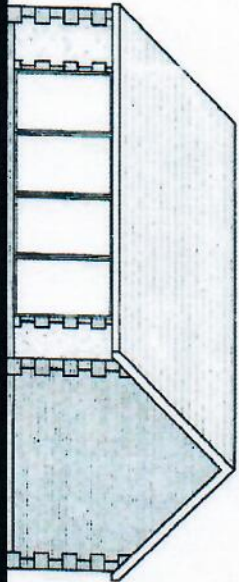

Rear Elevation (North)

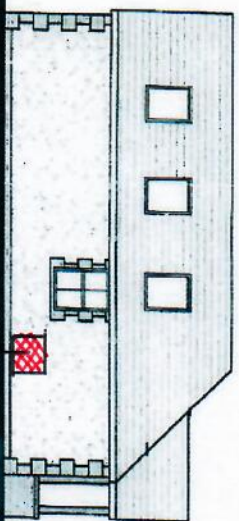

Side Elevation (West)

DRINKING WATER
H 735mm
W 835mm
D 307mm

Amendment:
Down A: 218/2006 - Windows
replaced with identical brickwork
added to window elevation
added to south elevation

Residential Development:
3 THE STREET EAST PRESTON
WEST SUSSEX BN16 1JJ

Drawing No. 217/536/8

Plot 2A

1549 2.14

1549 2.15A



Daikin Altherma low temperature split
ERLQ-CV3
Daikin Altherma -

Product Features

- Inverter controlled swing compressor
- Outdoor unit extracts heat from the outdoor air, even at -25°C

This unit can be used in combination with following unit(s)

- EHBH-C / ERLQ-CV3 (https://www.daikin.co.uk/en_gb/products/EHBH-C---ERLQ-CV3.html)
- EHBH-CB / ERLQ-CV3 (https://www.daikin.co.uk/en_gb/products/EHBH-CB---ERLQ-CV3.html)
- EHBX-C / ERLQ-CV3 (https://www.daikin.co.uk/en_gb/products/EHBX-C---ERLQ-CV3.html)
- EHSB-A / ERLQ-CV3 (https://www.daikin.co.uk/en_gb/products/EHSB-A---ERLQ-CV3.html)

» Show more

Benefits



Guaranteed operation down to -25°C

Daikin units are suitable for all climates, even

withstanding severe winter

conditions with an

operation range down to

-25°C



Inverter

Inverter compressors

continuously adjust

compressor speed to

actual demand. Fewer

power-consuming starts

and stops result in

decreased energy

We are using cookies that help us give you the best experience on our site. You can find out more or switch them off if you prefer. However, by continuing to

use the site without changing settings, you are agreeing to our use of cookies.

» Read more (https://www.daikin.co.uk/en_gb/cookie-notice.html)

	Dimensions		Unit		Operation range		Domestic hot water		Sound power level		Sound pressure level		Refrigerant		Charge		Piping connections		Gas		Drain		Level difference - IU		Heat insulation		Power supply		Phase		Frequency		Voltage		Current		Notes
	Unit	Height mm	Width mm	Depth mm	kg	Min. °CDB	Max. °CDB	Min. °CDB	Max. °CDB	Heating	Nom. dBA	Cooling	Nom. dBA	Type	GWP	TCO2Eq	kg	Charge	OD mm	OD mm	OD mm	OD mm	1x Ø15 + 1x Ø20	20.0	Max. m	Both liquid and gas pipes	V3	1~	50	230	16	Operation (outdoor range heating support back-up heater; increase by unit); range drawing for operation range.					
ERLQ004CAV3		735	832	307	54	10.0	43.0	-25 (2)	-25 (2)	35 (2)	61	63	48 (3)	R-410A	2,087.5	3.1	1.5	1.6	6.35	15.90	1x Ø15 + 1x Ø20	20.0		Both liquid and gas pipes <td>V3</td> <td>1~</td> <td>50</td> <td>230</td> <td>16</td> <td>Operation (outdoor range heating support back-up heater; increase by unit); range drawing for operation range.</td>	V3	1~	50	230	16	Operation (outdoor range heating support back-up heater; increase by unit); range drawing for operation range.							
ERLQ006CAV3		735	832	307	56	10.0	43.0	-25 (2)	-25 (2)	35 (2)	61	63	48 (3)	R-410A	2,087.5	3.3	1.6	6.35	15.90	1x Ø15 + 1x Ø20	20.0		Both liquid and gas pipes <td>V3</td> <td>1~</td> <td>50</td> <td>230</td> <td>16</td> <td>Operation (outdoor range heating support back-up heater; increase by unit); range drawing for operation range.</td>	V3	1~	50	230	16	Operation (outdoor range heating support back-up heater; increase by unit); range drawing for operation range.								
ERLQ008CAV3		735	832	307	56	10.0	43.0	-25 (2)	-25 (2)	35 (2)	62	63	49 (3)	R-410A	2,087.5	3.3	1.6	6.35	15.90	1x Ø15 + 1x Ø20	20.0		Both liquid and gas pipes <td>V3</td> <td>1~</td> <td>50</td> <td>230</td> <td>20</td> <td>Operation (outdoor range heating support back-up heater; increase by unit); range drawing for operation range.</td>	V3	1~	50	230	20	Operation (outdoor range heating support back-up heater; increase by unit); range drawing for operation range.								
ERLQ011CAV3		1,345	900	320	113	10.0	46.0	-20 (2)	-20 (2)	35 (2)	64 (3)	64 (4)	51 (5)	R-410A	2,087.5	7.1	3.4	9.52	15.90	26	30.0		Both liquid and gas pipes <td>V3</td> <td>1~</td> <td>50</td> <td>230</td> <td>40</td> <td>Operation (outdoor range heating support back-up heater; increase by unit); range drawing for operation range.</td>	V3	1~	50	230	40	Operation (outdoor range heating support back-up heater; increase by unit); range drawing for operation range.								
ERLQ014CAV3		1,345	900	320	113	10.0	46.0	-20 (2)	-20 (2)	35 (2)	64 (3)	66 (4)	51 (5)	R-410A	2,087.5	7.1	3.4	9.52	15.90	26	30.0		Both liquid and gas pipes <td>V3</td> <td>1~</td> <td>50</td> <td>230</td> <td>40</td> <td>Operation (outdoor range heating support back-up heater; increase by unit); range drawing for operation range.</td>	V3	1~	50	230	40	Operation (outdoor range heating support back-up heater; increase by unit); range drawing for operation range.								
ERLQ016CAV3		1,345	900	320	113	10.0	46.0	-20 (2)	-20 (2)	35 (2)	66 (3)	69 (4)	52 (5)	R-410A	2,087.5	7.1	3.4	9.52	15.90	26	30.0		Both liquid and gas pipes <td>V3</td> <td>1~</td> <td>50</td> <td>230</td> <td>40</td> <td>Operation (outdoor range heating support back-up heater; increase by unit); range drawing for operation range.</td>	V3	1~	50	230	40	Operation (outdoor range heating support back-up heater; increase by unit); range drawing for operation range.								

Operation range domestic hot water (outdoor unit): range increase by support booster heater or backup heater. See separate drawing for operation range.	The sound pressure level is measured via a microphone at a certain distance from the unit. It is a relative value depending on the distance and acoustic environment. Refer to sound spectrum drawing for more information.	Contains fluorinated gases	current max. running always <= current starting compressor controlled inverter Altherma Daikin information. more drawing for spectrum sound Refer to environment. and acoustic the distance depending on relative value the unit. It is a distance from at a certain microphone via a is measured The sound pressure level	current max. running always <= current starting compressor controlled inverter Altherma Daikin information. more drawing for spectrum sound Refer to environment. and acoustic the distance depending on relative value the unit. It is a distance from at a certain microphone via a is measured The sound pressure level	Operation range domestic hot water (outdoor unit): range increase by support booster heater or backup heater. See separate drawing for operation range.	--	---	----------------------------------	--	--	