




From: [REDACTED]
Sent: 04 January 2019 08:57
To: Planning
Subject: 59 Roundstone Drive East Preston BN16 1EW

Dear Planners.

I have attached a completed application form and site plan drawing (Dwg. No. 18-184-1) relating to a proposed larger home extension at the above property.

The materials of the proposed extension will match those of the existing dwelling. The eaves height is no higher than that at the existing dwelling.

Please could you process this.

Many thanks.

David Bennett Bsc Hons MRICS

djbltd