


- NOTES
- DO NOT SCALE OFF THIS DRAWING EXCEPT FOR PLANNING PURPOSES
 - CHECK ALL DIMENSIONS ON SITE BEFORE ANY WORK IS COMMENCED
 - ALL GOODS MATERIALS AND WORKMANSHIP MUST CONFORM WITH CURRENT BUILDING REGULATIONS, BRITISH STANDARDS AND CODES OF PRACTICE
 - COPYRIGHT OF THIS DRAWING IS RETAINED BY THE ARCHITECT AND IT MUST NOT BE REPRODUCED WITHOUT WRITTEN CONSENT



A	08.09.21	ec	overhangs added and materials amended at planners req.
REV	DATE	BY	AMENDMENT
 folkes architects The Old Forge 6 Church Street Stamington West Sussex BN26 1JA t 01903 668629 info@folkesarchitects.co.uk			
CLIENT Sussex District Carers Ltd			
JOB TITLE New Office Building Hangleton Nurseries Hangleton Lane Ferring BN12 6PP			
DRAWING TITLE Proposed Site Plan PLANNING ISSUE			
DATE July 21	SCALE 1:100 @ A1	DRAWN BY ec CHECKED BY mf	
JOB NO. 21067	DRAWING NO. 2.01	REVISION A	

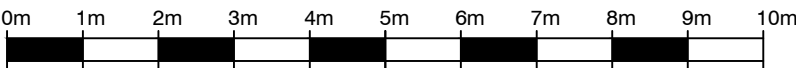

scale bar - 1:100 @ A1