



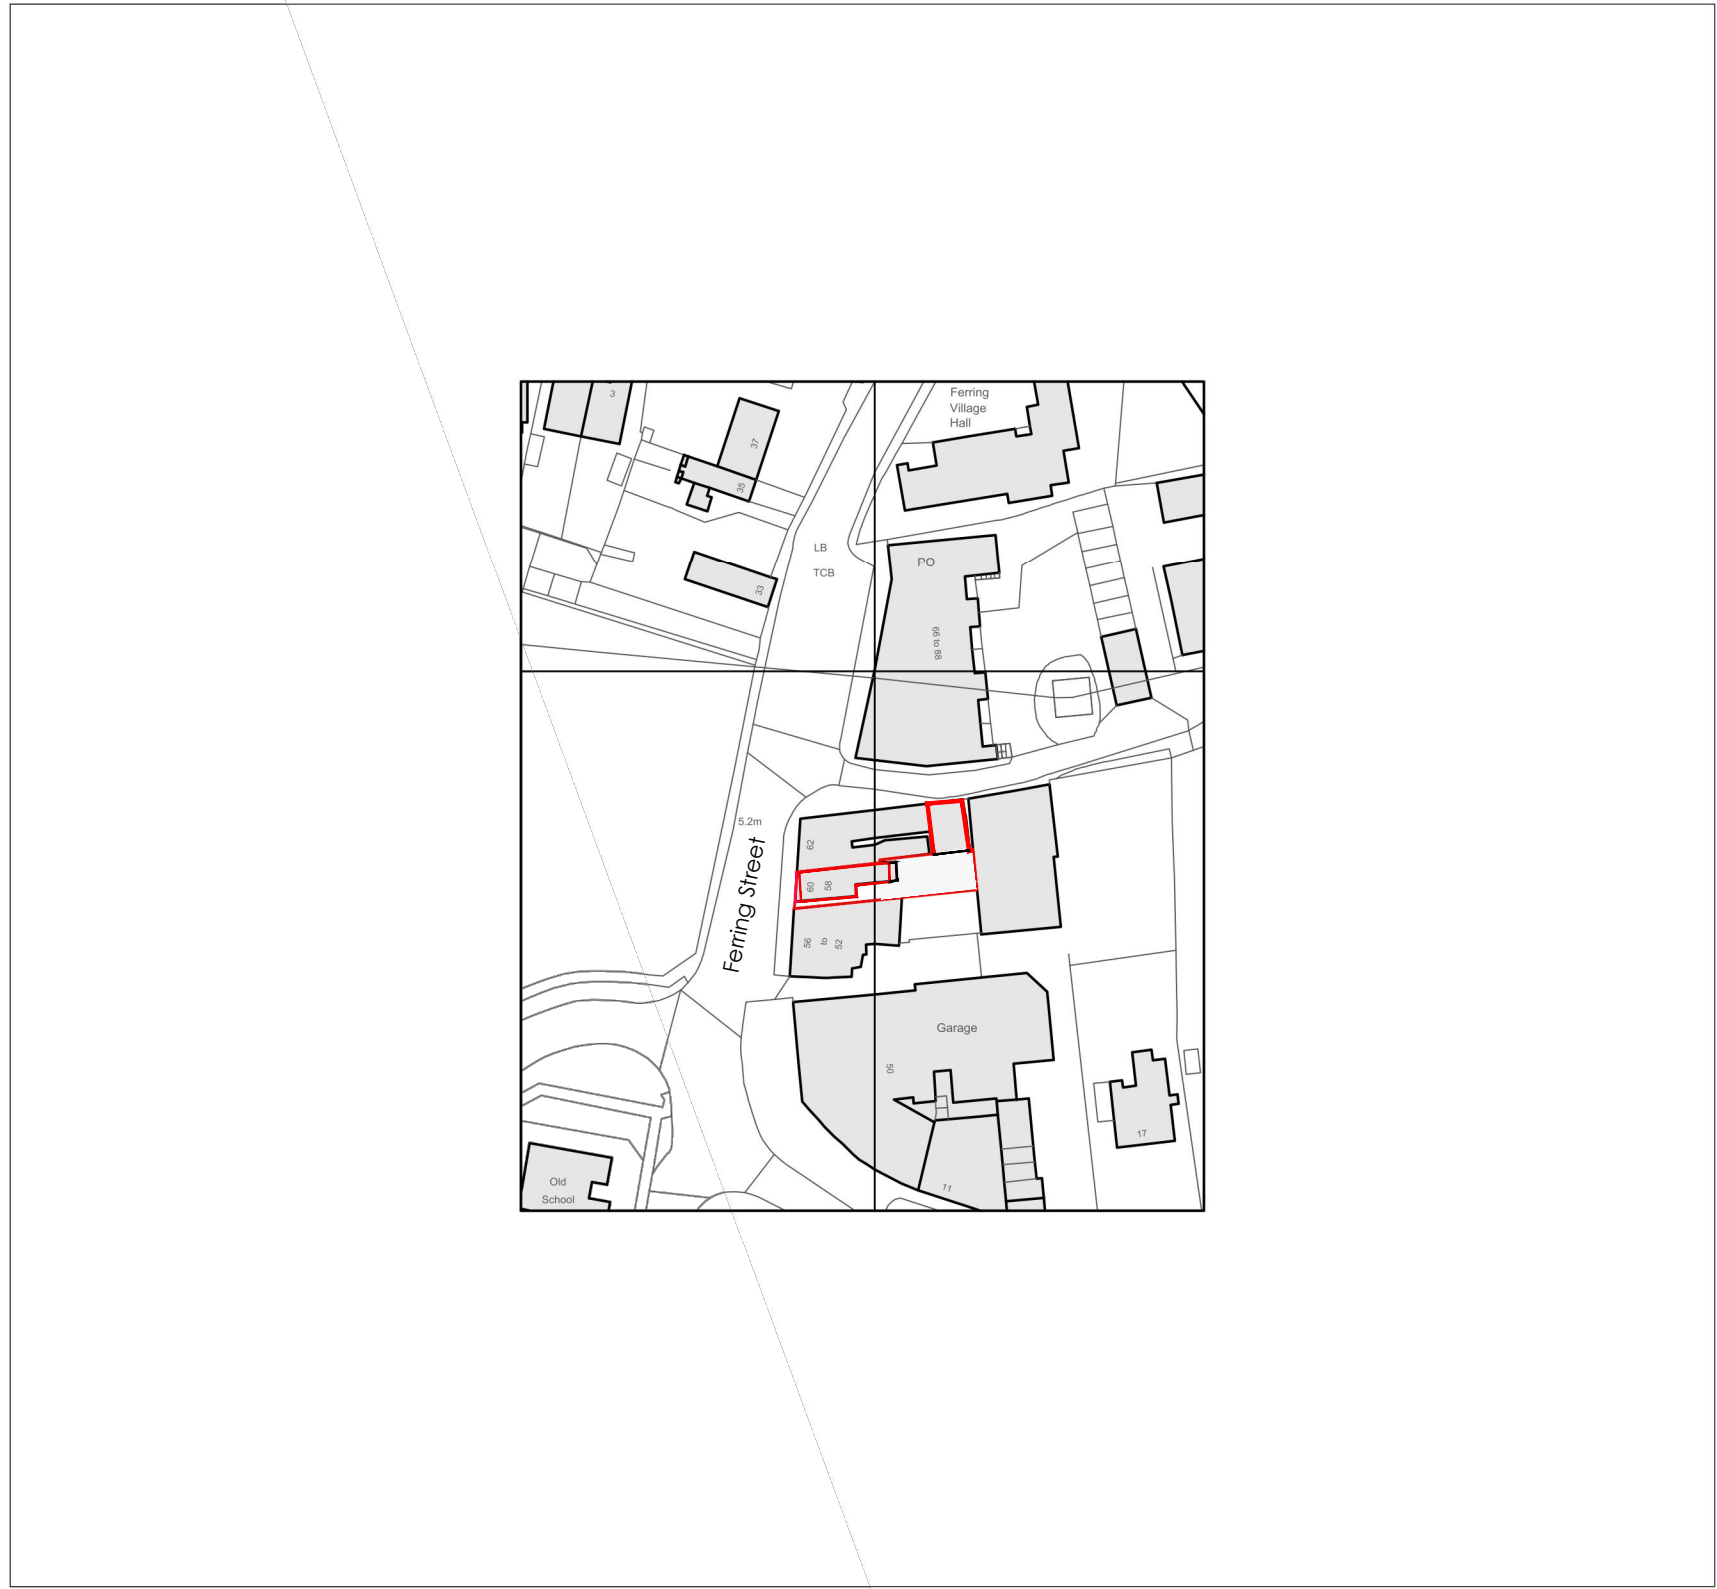


LOCATION PLAN SCALE 1:1250

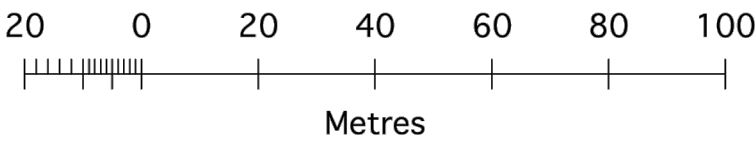


01
01-01

SITE PLAN @ A2

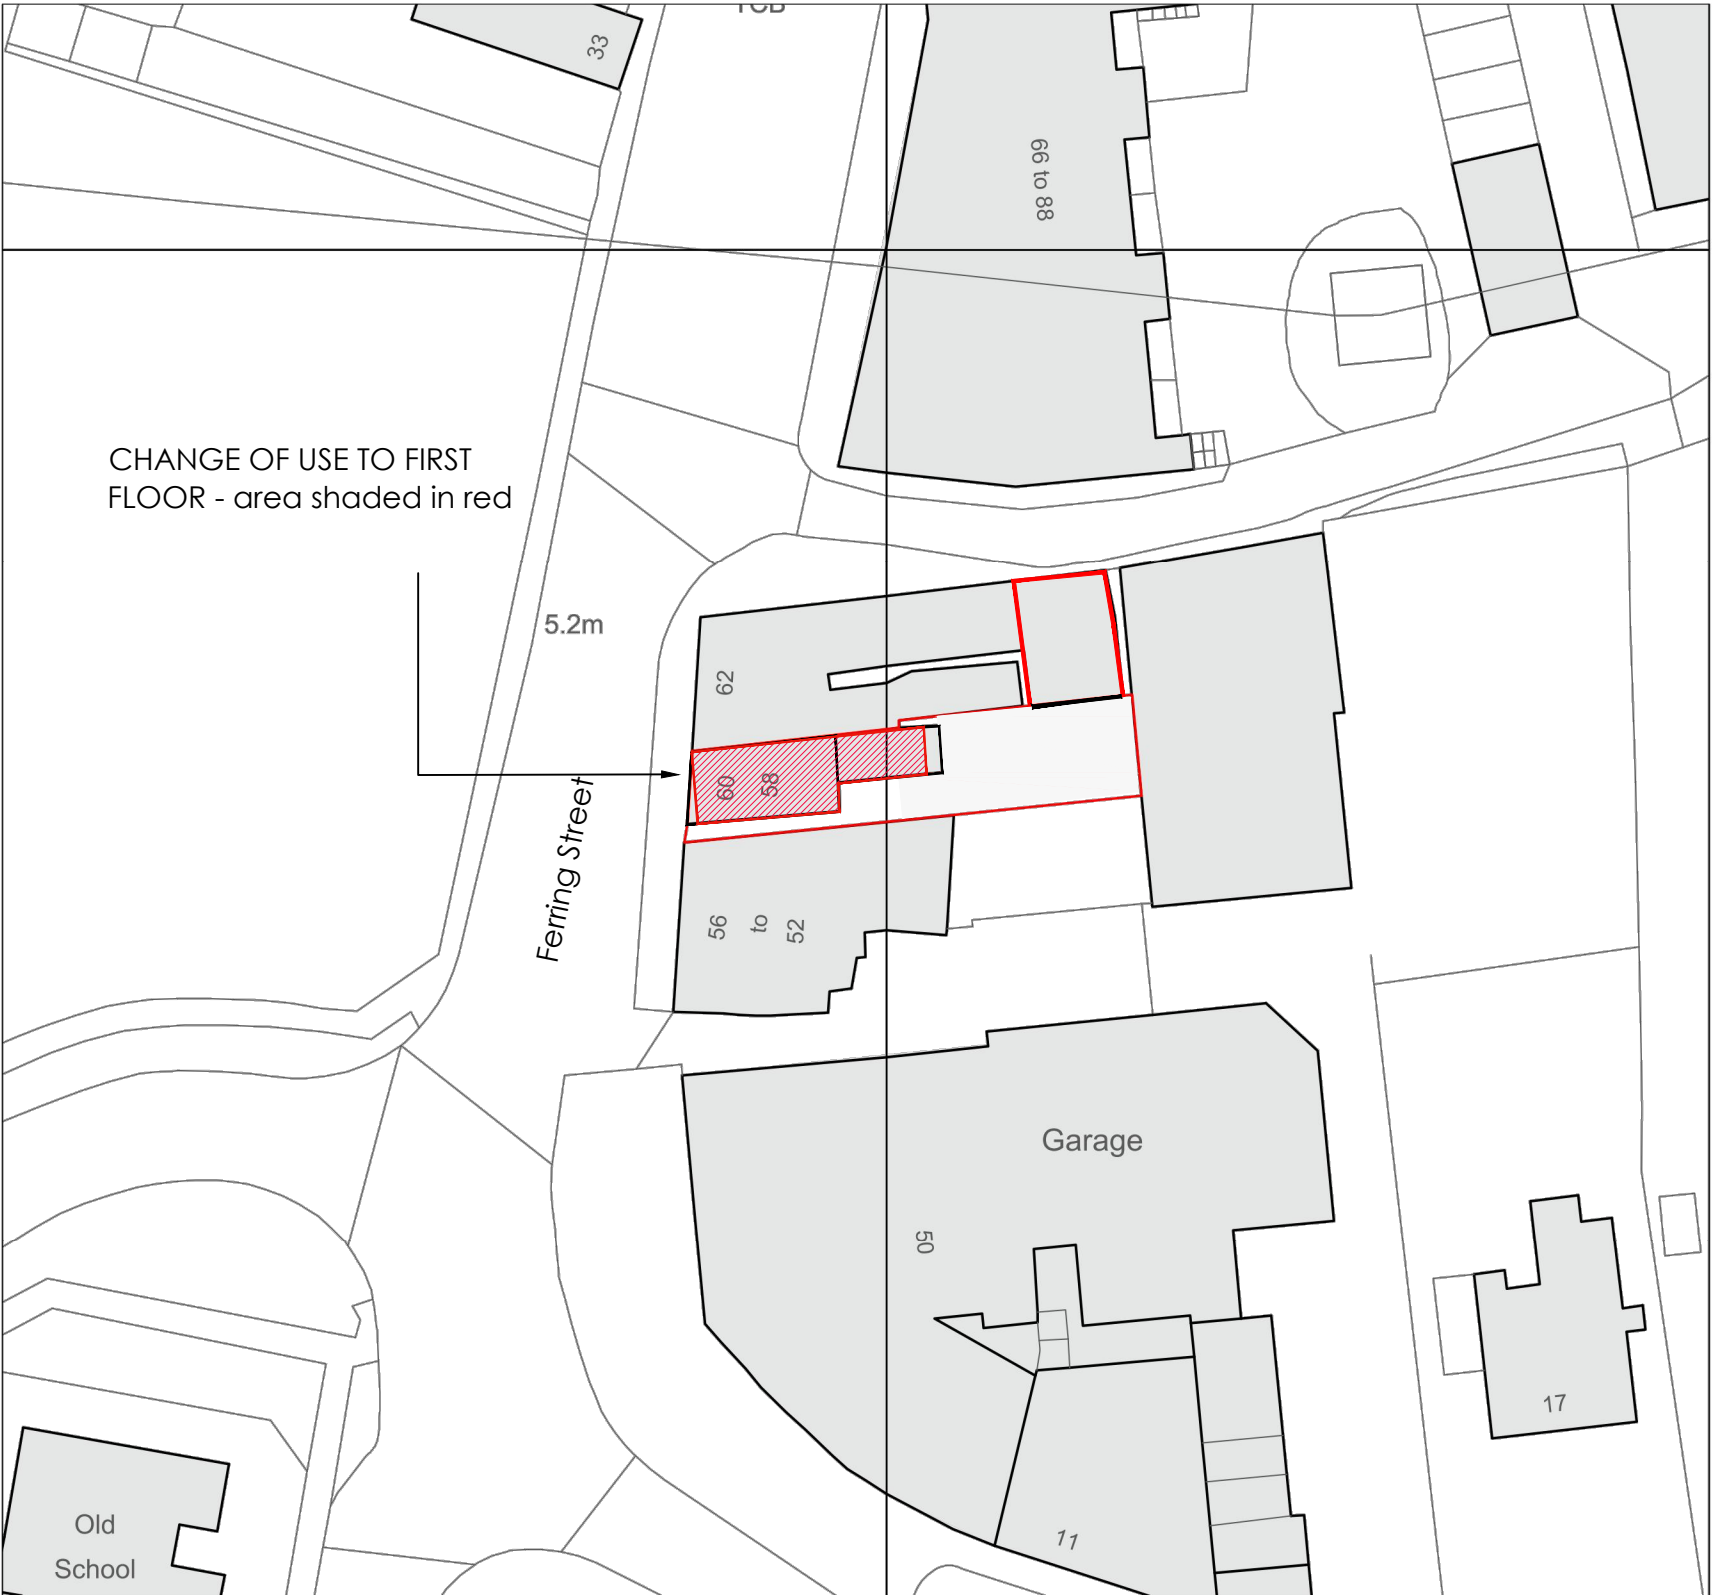

BLOCK PLAN SCALE 1:500

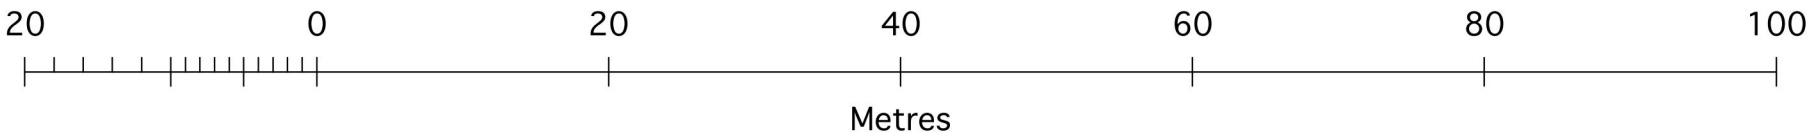

<table><tr><td></td><td></td><td></td></tr><tr><td></td><td></td><td></td></tr><tr><td></td><td></td><td></td></tr><tr><td></td><td></td><td></td></tr><tr><td></td><td></td><td></td></tr><tr><td></td><td></td><td></td></tr><tr><td></td><td></td><td></td></tr><tr><td></td><td></td><td></td></tr><tr><td></td><td></td><td></td></tr><tr><td></td><td></td><td></td></tr></table>																																	PROJECT			FIRST FLOOR APARTMENT COU 60 Ferring Street, Ferring BN12 5JP		
			DRAWN		DATE	SCALE	CHECKED																															
			MM		12.02.2021	shown																																
			PROJECT		NUMBER		REVISION																															
			BD 21214		BLOCK PLAN		-																															
			BLENHEIM DESIGN HOSPITALITY AND RETAIL t: 07866770525 maja@blenheimdesign.com																																			