


10 Little Paddocks Site Plan

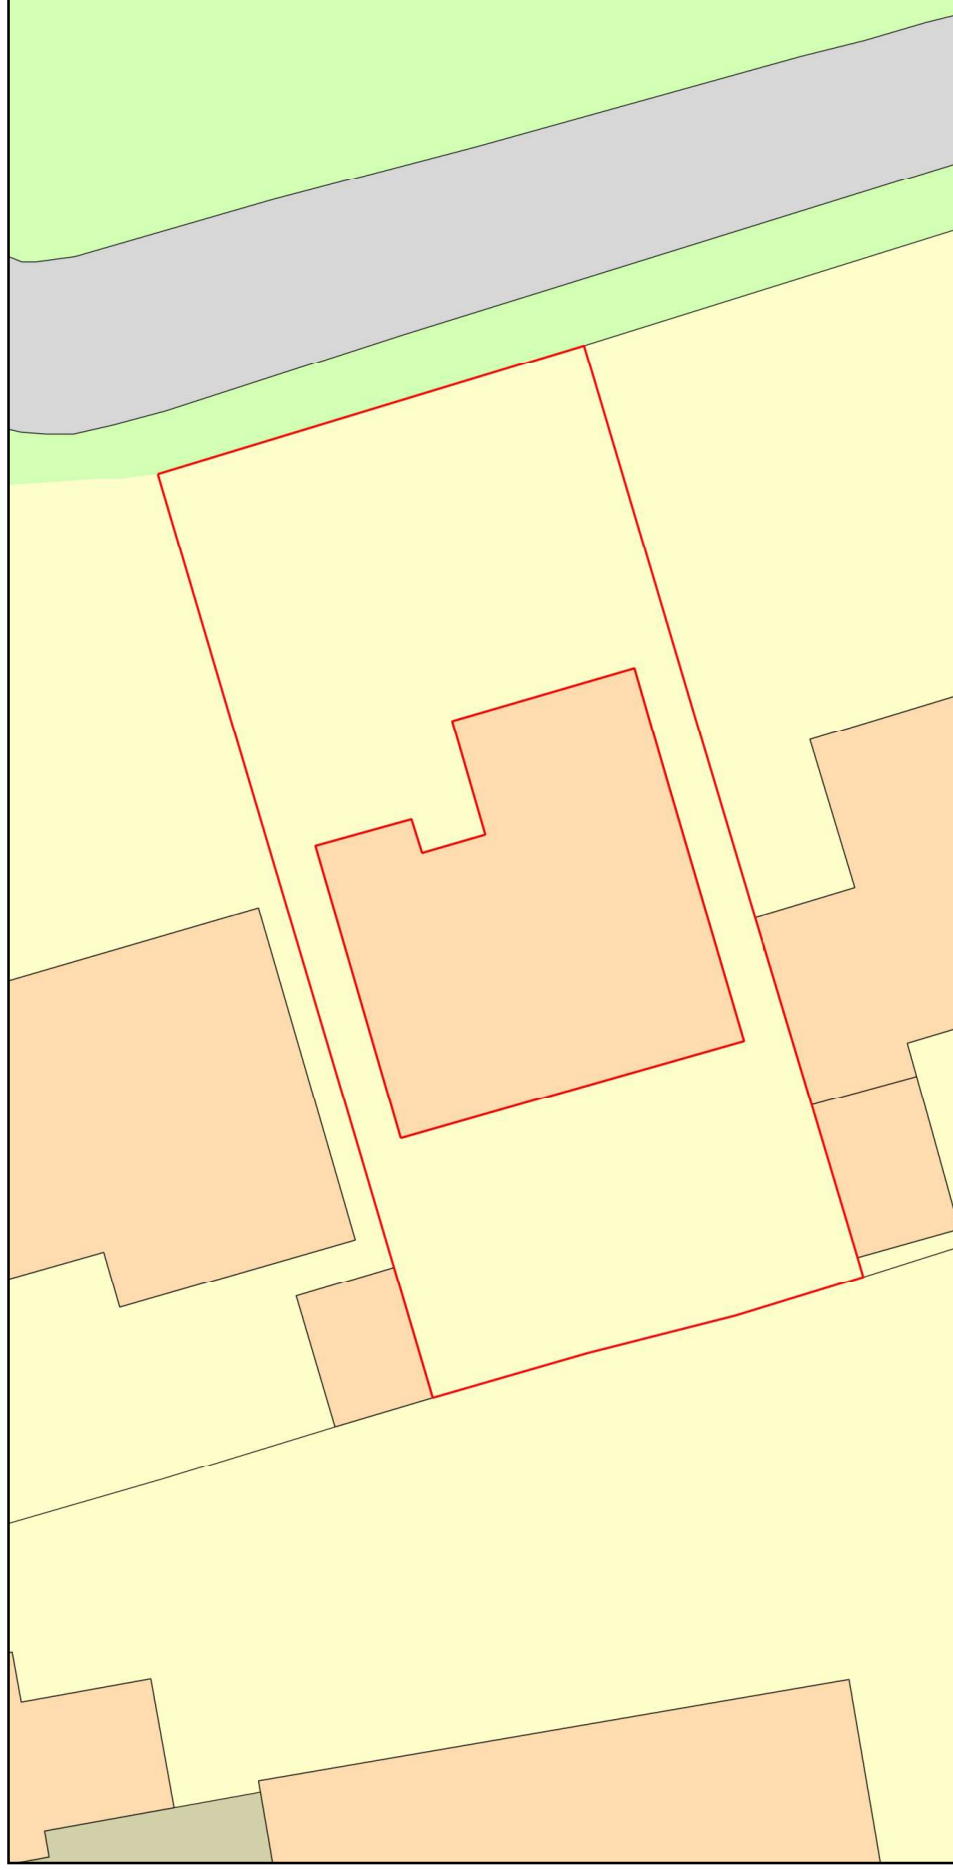

Plan Produced for: Mrs Sally Ure

Date Produced: 29 Jul 2026

Plan Reference Number: TQRQM26210195354057

Scale: 1:200 @ A4

© Crown copyright and database rights 2025 OS 100042766